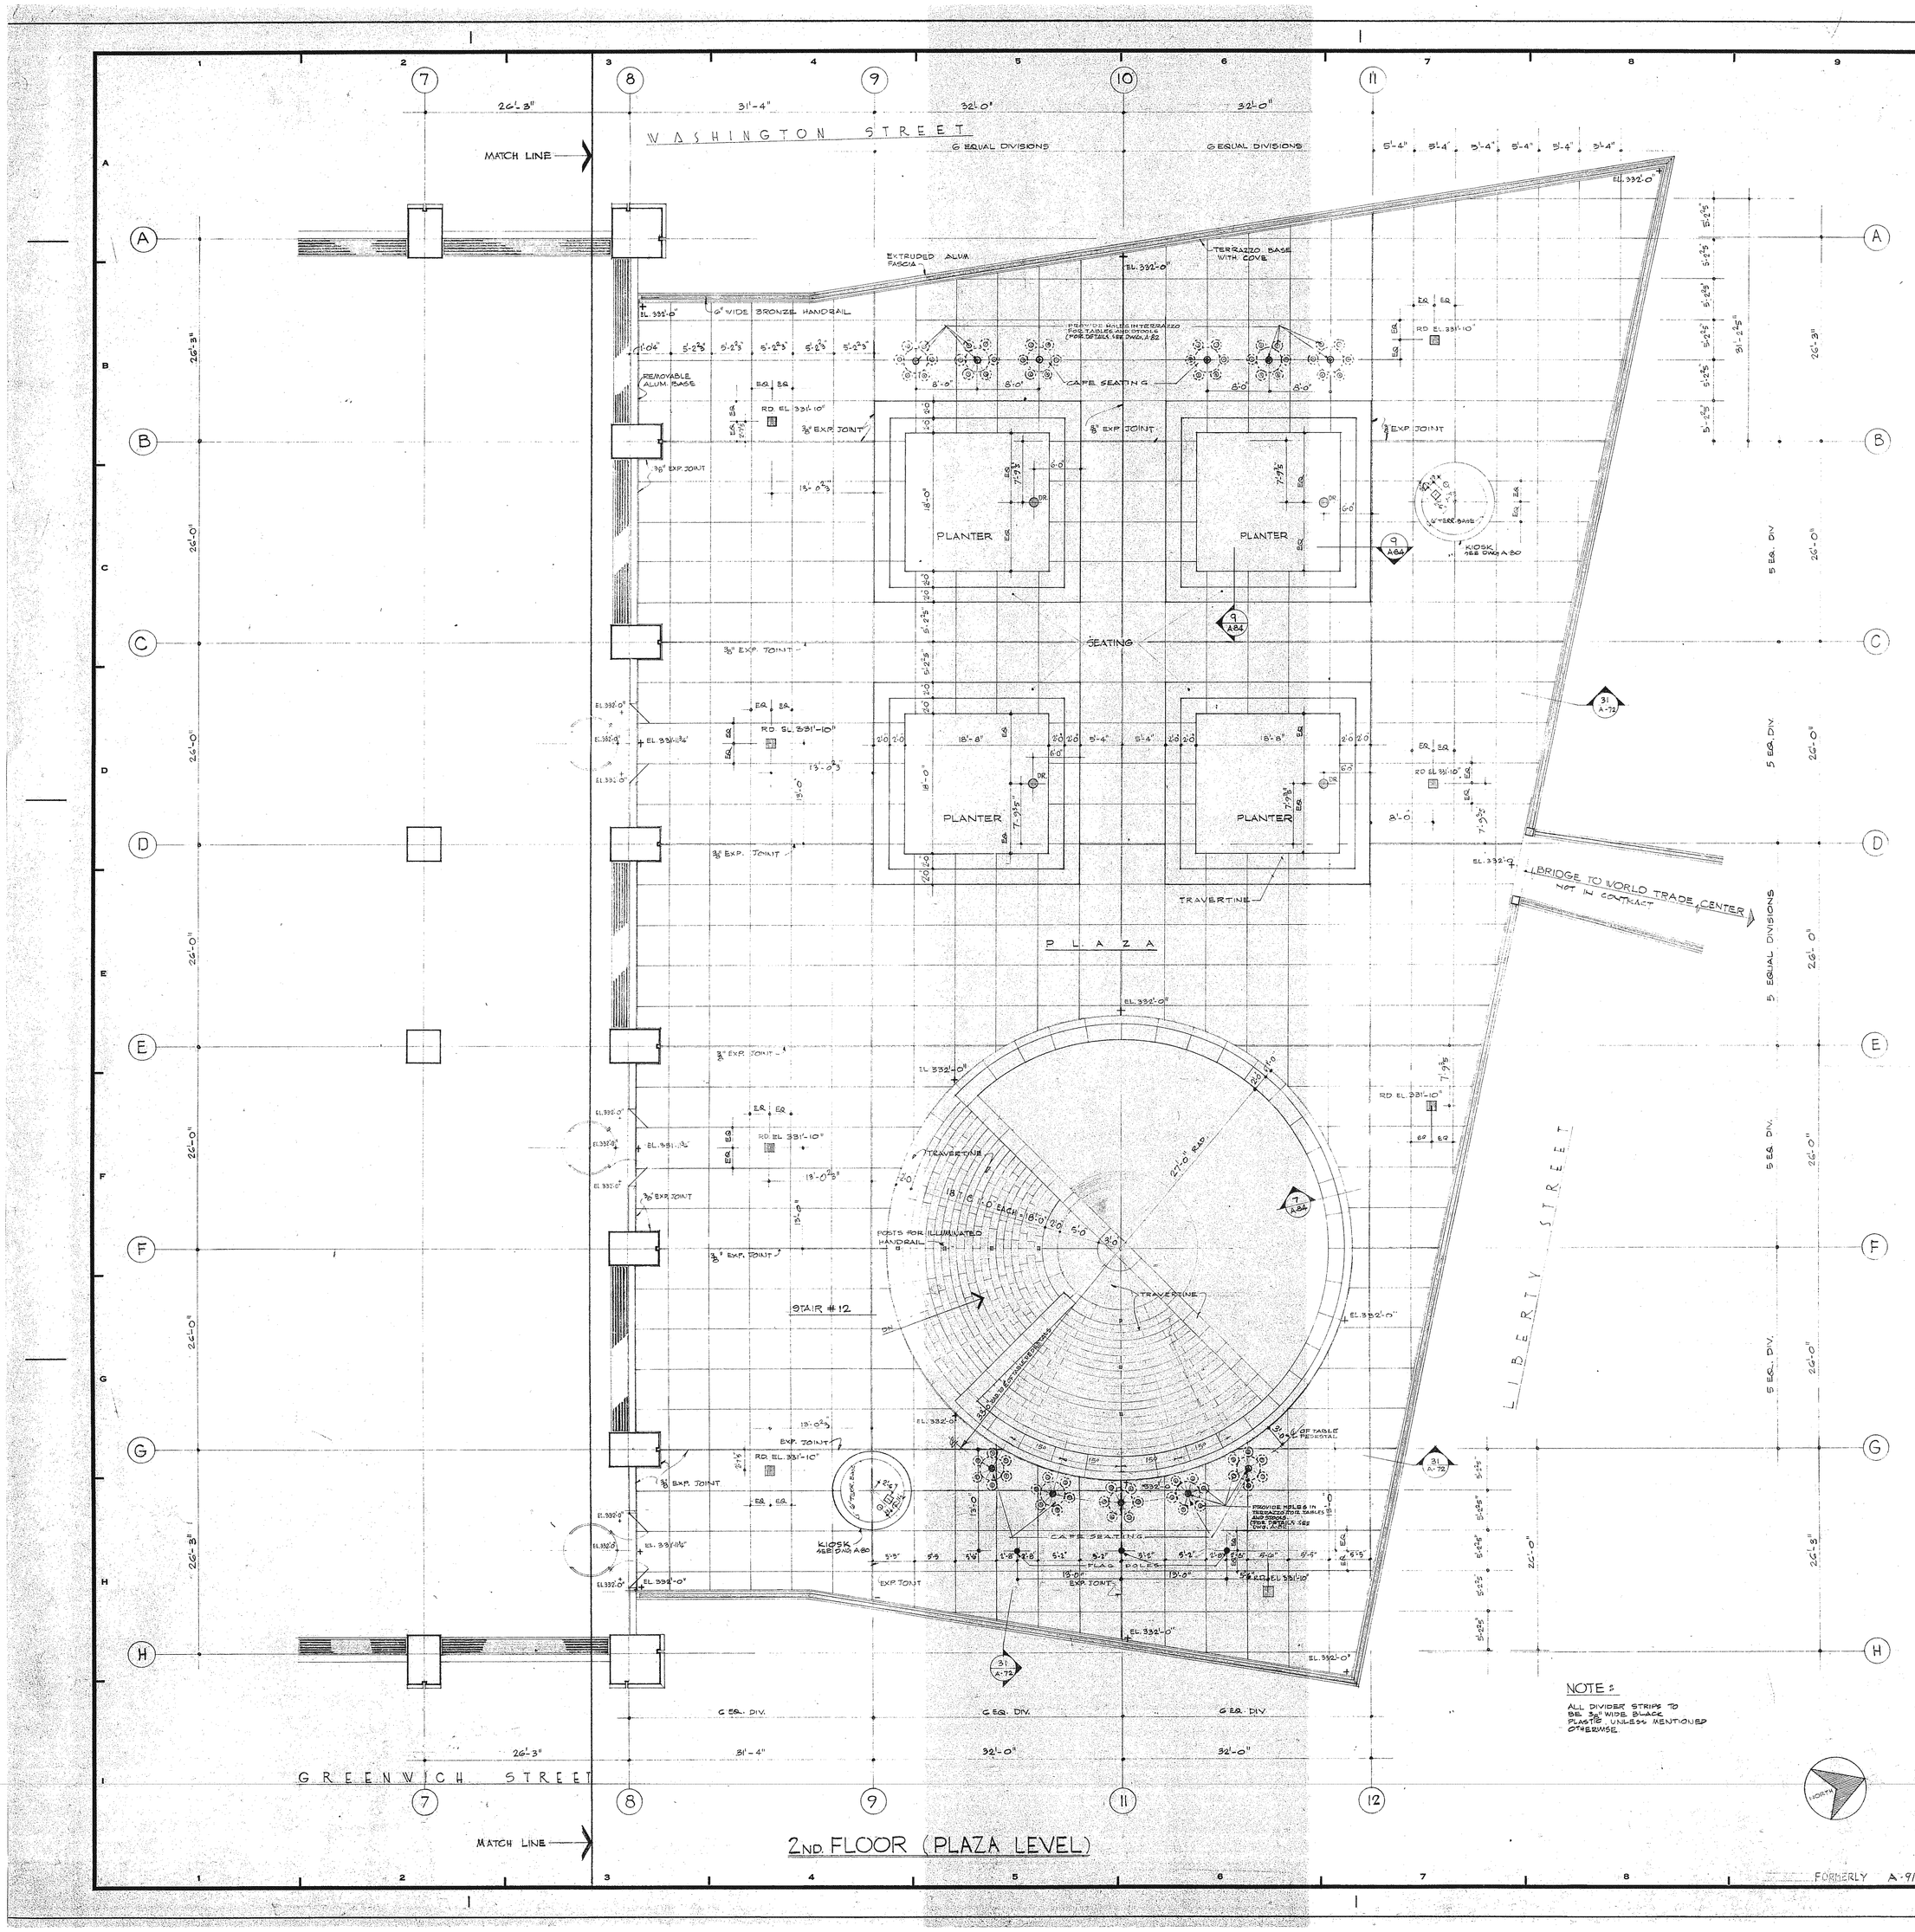

2ND FLOOR (PLAZA LEVEL)

REVISIONS		
NO.	DATE	DESCRIPTION
A	9-19-72	ADDED TERR. BASE TO KIOSKS ADDED "N.I.C." @ BRIDGE TO WORLD TRADE CTR.
B	6-21-73	RELOCATED RD AT LIBERTY ST BETWEEN COL E-11 & F-11 & GREENWICH ST BETWEEN COL G-11 & H-12. ADDED DIM TO PAVING BETWEEN COL 9-10-11 AT GREENWICH ST. ADDED BASE TO KIOSK. ADDED TABLES & STOOLS

ISSUED TO	NO.	DATE	PKG. NO.
RAMATI RAQUEL	1	11-29-82	# 55238
LOVELL & B	1	3-26-74	PC 29634
F/W	2	2-4-74	PC 29226
F/W	4	1-29-74	PC 29215
J. RUDERMAN	1	11-14-73	PC 27649
FORBES ERADI	2	8-14-73	PC 27115
B.T.Co.	2	8-2-73	PC 23565
F/W	6	6-26-73	PC 25842
B.T.Co.	2+	6-21-73	PC 23731
REVISION	B	6-21-73	
F/W	6	5-7-73	PC 23951
B.T.Co	2+	4-19-73	PC 26139
F/W	31	4-12-73	PC 26117
F/W	10	2-8-73	PC 25127
F/W	10	12-19-72	PC 19895
F/W	20	11-17-72	PC 24210
F/W	10	10-25-72	PC 23328
F/W	2	10-18-72	PC 23874
F/W	7	9-26-72	PC 22995
B.T.	2+	9-21-72	PC 22988
F/W	10	9-21-72	PC 22891
REVISION	A	9-19-72	
F/W	7+	9-7-72	PC 22972
CON. ELECT.	2	7-24-72	PC 22697
F/W	12	6-26-72	PC 22653
F/W	8	6-13-72	PC 21977
RAISLER	1	6-13-72	PC 21976
F/W	2	6-24-72	PC 21837
CON. ELEC.	1	5-23-72	PC 21836
RAISLER	3	5-10-72	PC 21813
CON. ELECT.	2	5-9-72	PC 21810
F/W	6	4-14-72	PC 20482
F/W	2+	3-20-72	PC 21649
B.T.	2+	3-20-72	PC 21650

BANKERS TRUST PLAZA

A FISHER BROTHERS PROJECT

GREENWICH AND LIBERTY ST. N.Y. N.Y.

SHREVE, LAMB & HARMON ASSOCIATES P.C. ARCHITECTS
475 PARK AVENUE SOUTH N.Y. N.Y. 10016

PETERSON AND BRICKBAUER ASSOCIATED ARCHITECTS
919 THIRD AVENUE N.Y. N.Y. 10022

THE OFFICE OF JAMES RUDERMAN STRUCTURAL ENGINEERS
515 MADISON AVENUE N.Y. N.Y. 10022

JAROS, BAUM & BOLLES MECH. & ELEC. ENGINEERS
345 PARK AVENUE N.Y. N.Y. 10022

PAVING PLAN
2ND FLOOR NORTH

PROJECT NUMBER 7101

DRAWING NUMBER A 4

DATE 3-20-72

SCALE 1/8" = 1'-0"