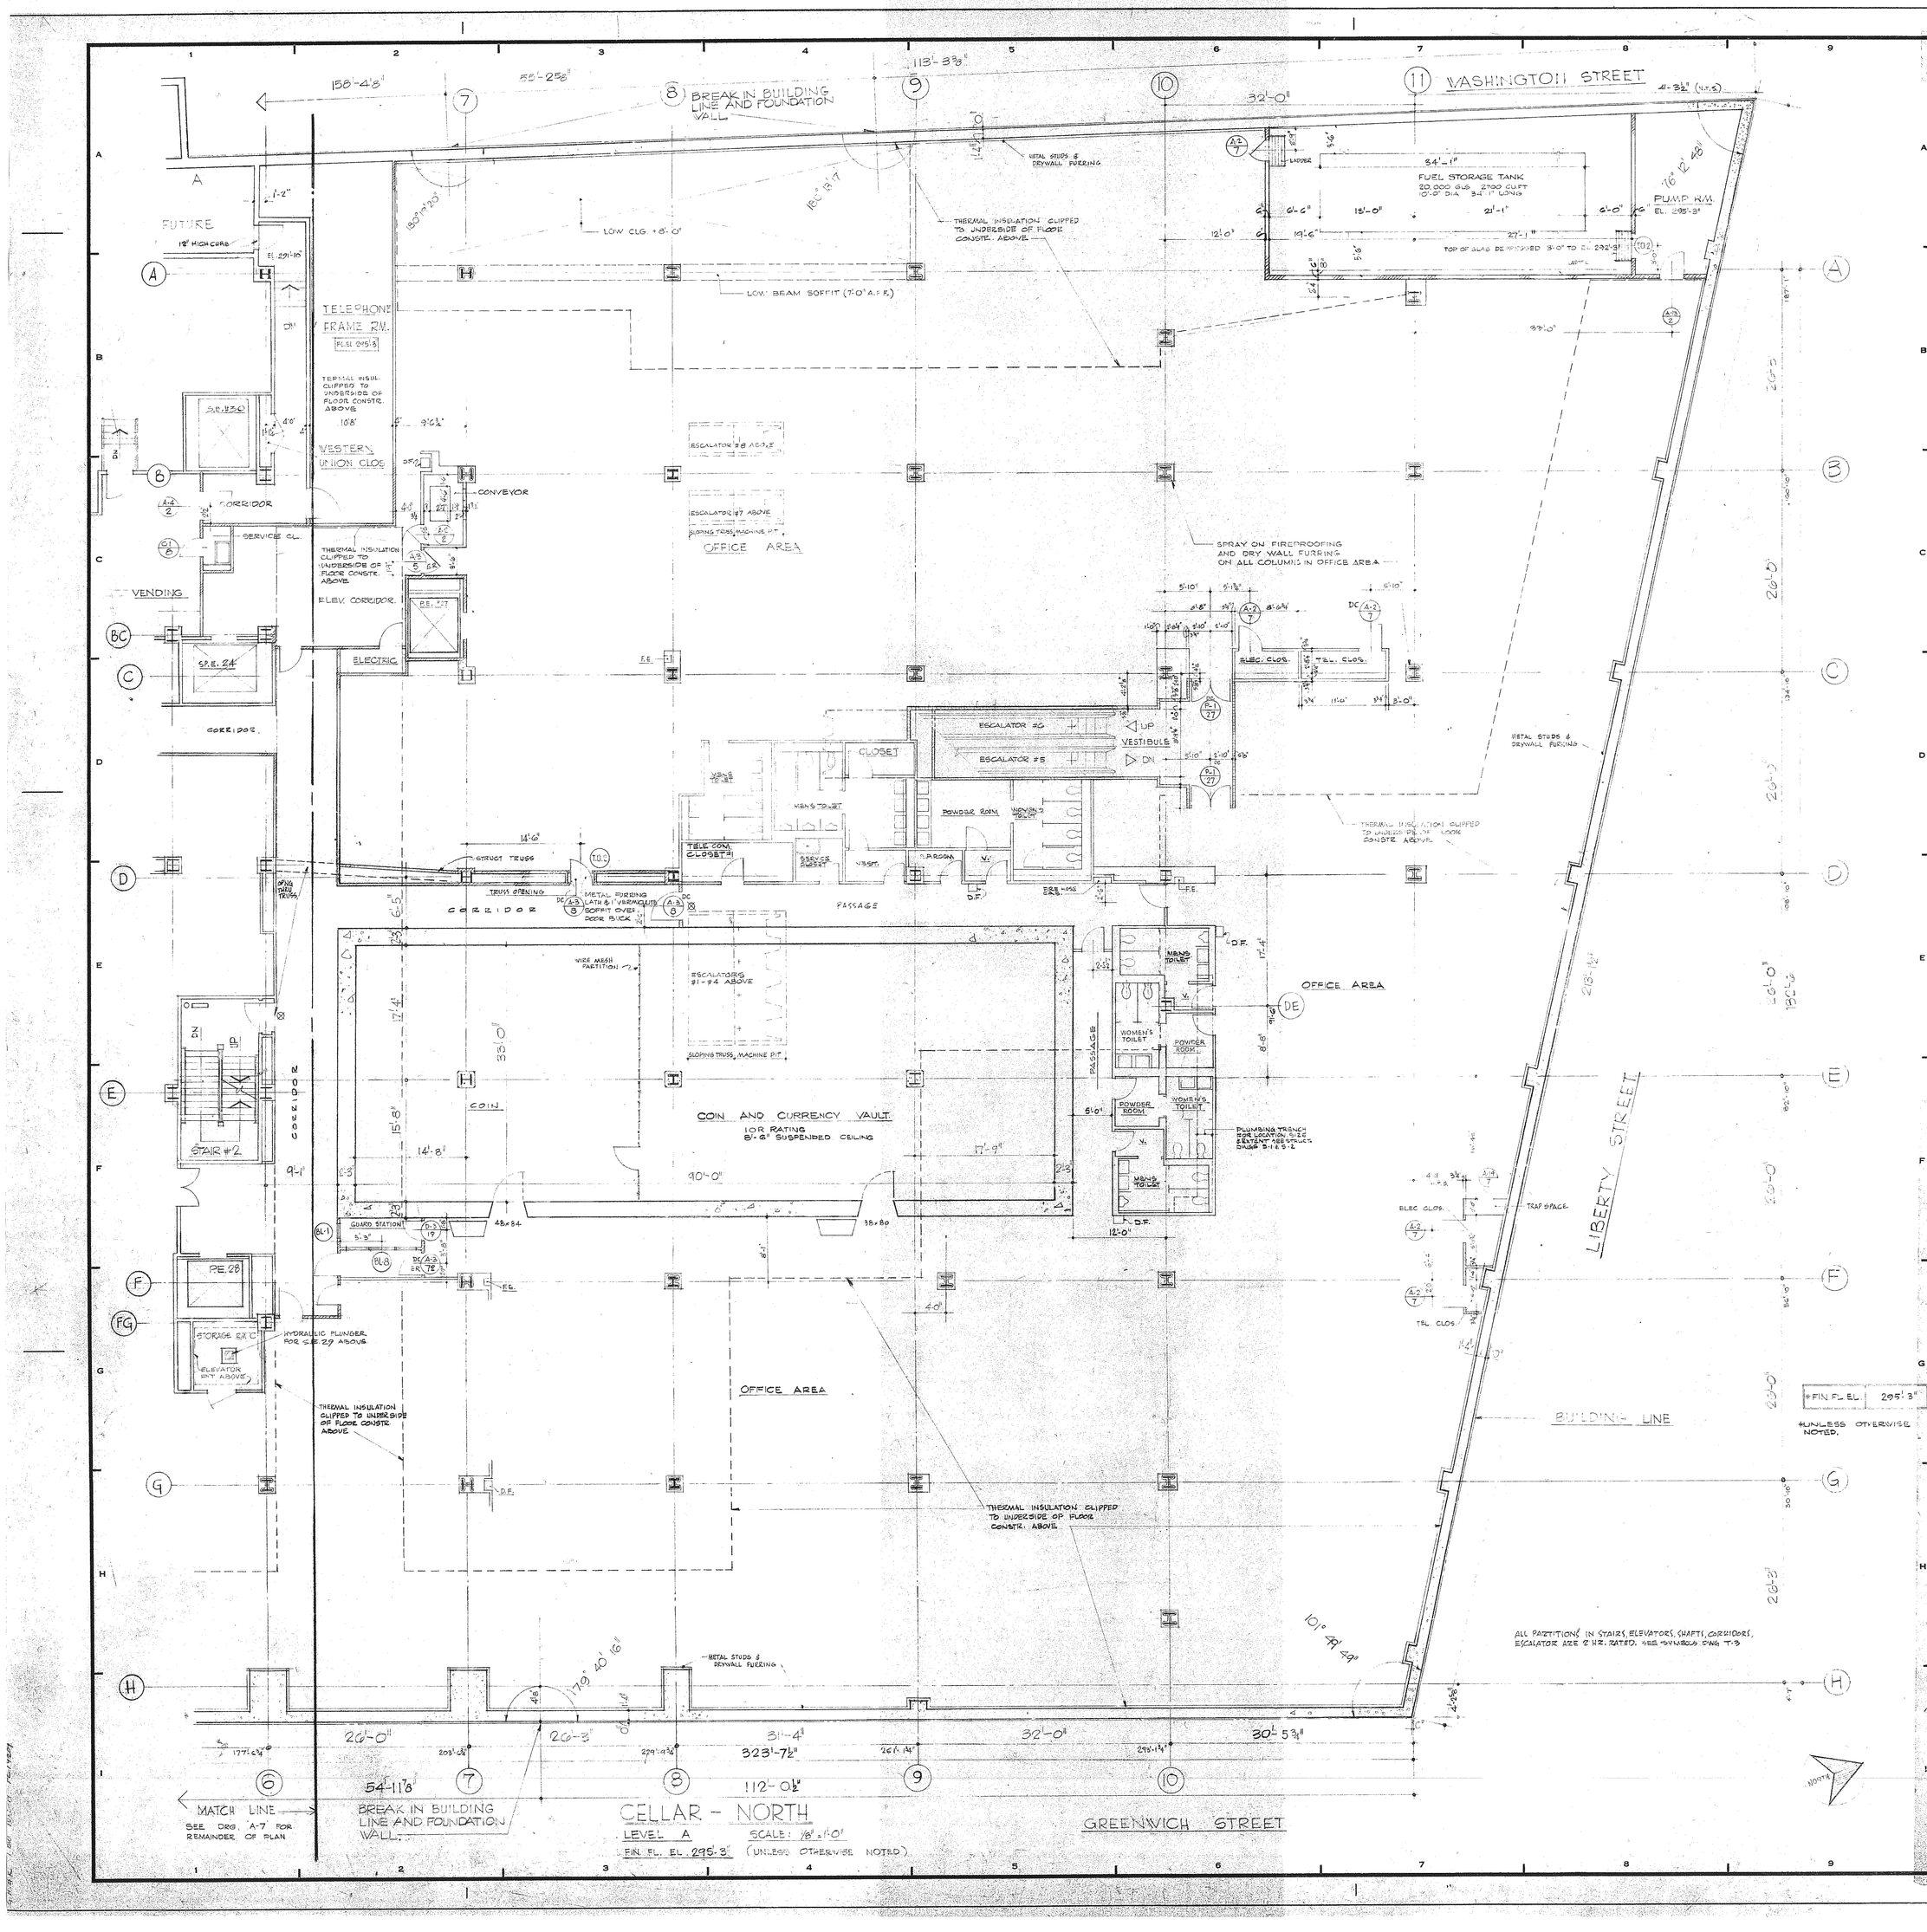

REVISIONS		
NO.	DATE	DESCRIPTION
A	1-10-72	PARTIAL INFORMATION ADDED AT FUEL STORAGE TANK
B	2-16-72	ADDED TELE. & ELEC. CLOSETS AT COL. 10 C-1.5, AND AT COL. F NORTH OF COL. LINE 11. REVISED TOILETS & AT COL 8-10 WEST OF COL. D. TO ACCOMD. WATER CHILLER. DWG'S.
C	3-10-72	REVISED MAN TRAP & OTHER AREAS ADJACENT. ADDED CLOSET IN MEN'S TOILET
D	5-16-72	LOCATED DOORS & TRIMMED OPENS. ADDED DOOR & HARDWARE TYPES
E	7-24-72	DELETED CLOS. & ADDED ER ROOM REQD. D-9 ADDED F.E.
F	9-7-72	ADDED CONVEYOR @ COL. 8-7. SUMP PIT, RISER AND NOTE
G	10-16-72	RELOCATED DOOR IN PASSAGE AT NORTH VAULT WALL. REVISED LOCATION OF COL 10 DS REVISED DRINKING FOUNTAIN AT COL. 7 E. RELOCATED PARTITION & DOOR AT COL. G FO.
H	2-7-73	FURRED COLS. A-11, B-11, 9-0, B-10 G FOR TEL BOARD. ADDED DW BETWEEN COLS BC & 10G ADDED TRAP SPACE BETWEEN COL LINES E & F AT LIBERTY ST RAIL ON RISER GUN AT COL B-10.11 & C-10.11 DELETED 2 DOORS & 3 LADDERS RELOCATED 1 DOOR & ADDED A MAN LADDER IN FUEL STOR. TANK DELETED MAN TRAP RELOCATED CONVEYOR DOOR AT COL. B-7 TO SOUTH SIDE OF SPACE DELETED SCROONED LIGHT NEAR ELEV. # 24.
I	4-12-73	DOOR BETWEEN OFFICE AREA & PASSAGE SHIFTED TO ℄ OF COL. B-10

ISSUED TO	NO.	DATE	PKG. NO.
S.E. FOR F/N		3-16-72	PL #1632
F/N	1	3-6-74	PC 29612
B.P. ON	1	2-4-74	PC 29227
F/N	2	2-4-74	PC 29226
F/N	4	1-29-74	PC 29215
F/N	8	11-19-73	PC 27650
ADDENDUM	1	11-14-73	PC 27649
F/N	2	9-21-73	PC 27615
F/N	6	5-7-73	PC 23891
F/N	24	4-19-73	PC 23839
F/N	21	4-13-73	PC 23815
REVISION	1	4-12-73	
G.N.A.	1	3-14-73	PC 25355
F/N	10	2-8-73	PC 25127
CERT ELEC.	1	2-7-73	PC 24436
REVISION	H	2-7-73	
F/N	10	12-19-72	PC 19895
F/N	20	11-17-72	PC 24210
F/N	15PM	10-26-72	PC 23883
F/N	10	10-26-72	PC 23923
F/N	2	10-18-72	PC 23874
F/N	18	10-18-72	PC 23917
F/N	7+	10-16-72	PC 23870
B/T	21	10-16-72	PC 23871
REVISION	G	10-16-72	

BANKERS TRUST PLAZA

A FISHER BROTHERS PROJECT

GREENWICH AND LIBERTY ST. N.Y. N.Y.

SHREVE, LAMB & HARMON ASSOCIATES P.C.
ARCHITECTS
475 PARK AVENUE SOUTH N.Y. N.Y. 10016

PETERSON AND BRICKBAUER
ASSOCIATED ARCHITECTS
919 THIRD AVENUE N.Y. N.Y. 10022

THE OFFICE OF JAMES RUDERMAN
STRUCTURAL ENGINEERS
515 MADISON AVENUE N.Y. N.Y. 10022

J A R O S , B A U M & B O L L E S
MECH. & ELEC. ENGINEERS
345 PARK AVENUE N.Y. N.Y. 10022

CELLAR PLAN-CONSTRUCTION-NORTH
LEVEL A

PROJECT NUMBER 7101

DRAWING NUMBER A8

DATE NOV. 3, 71

SCALE 1/8" = 1'-0"