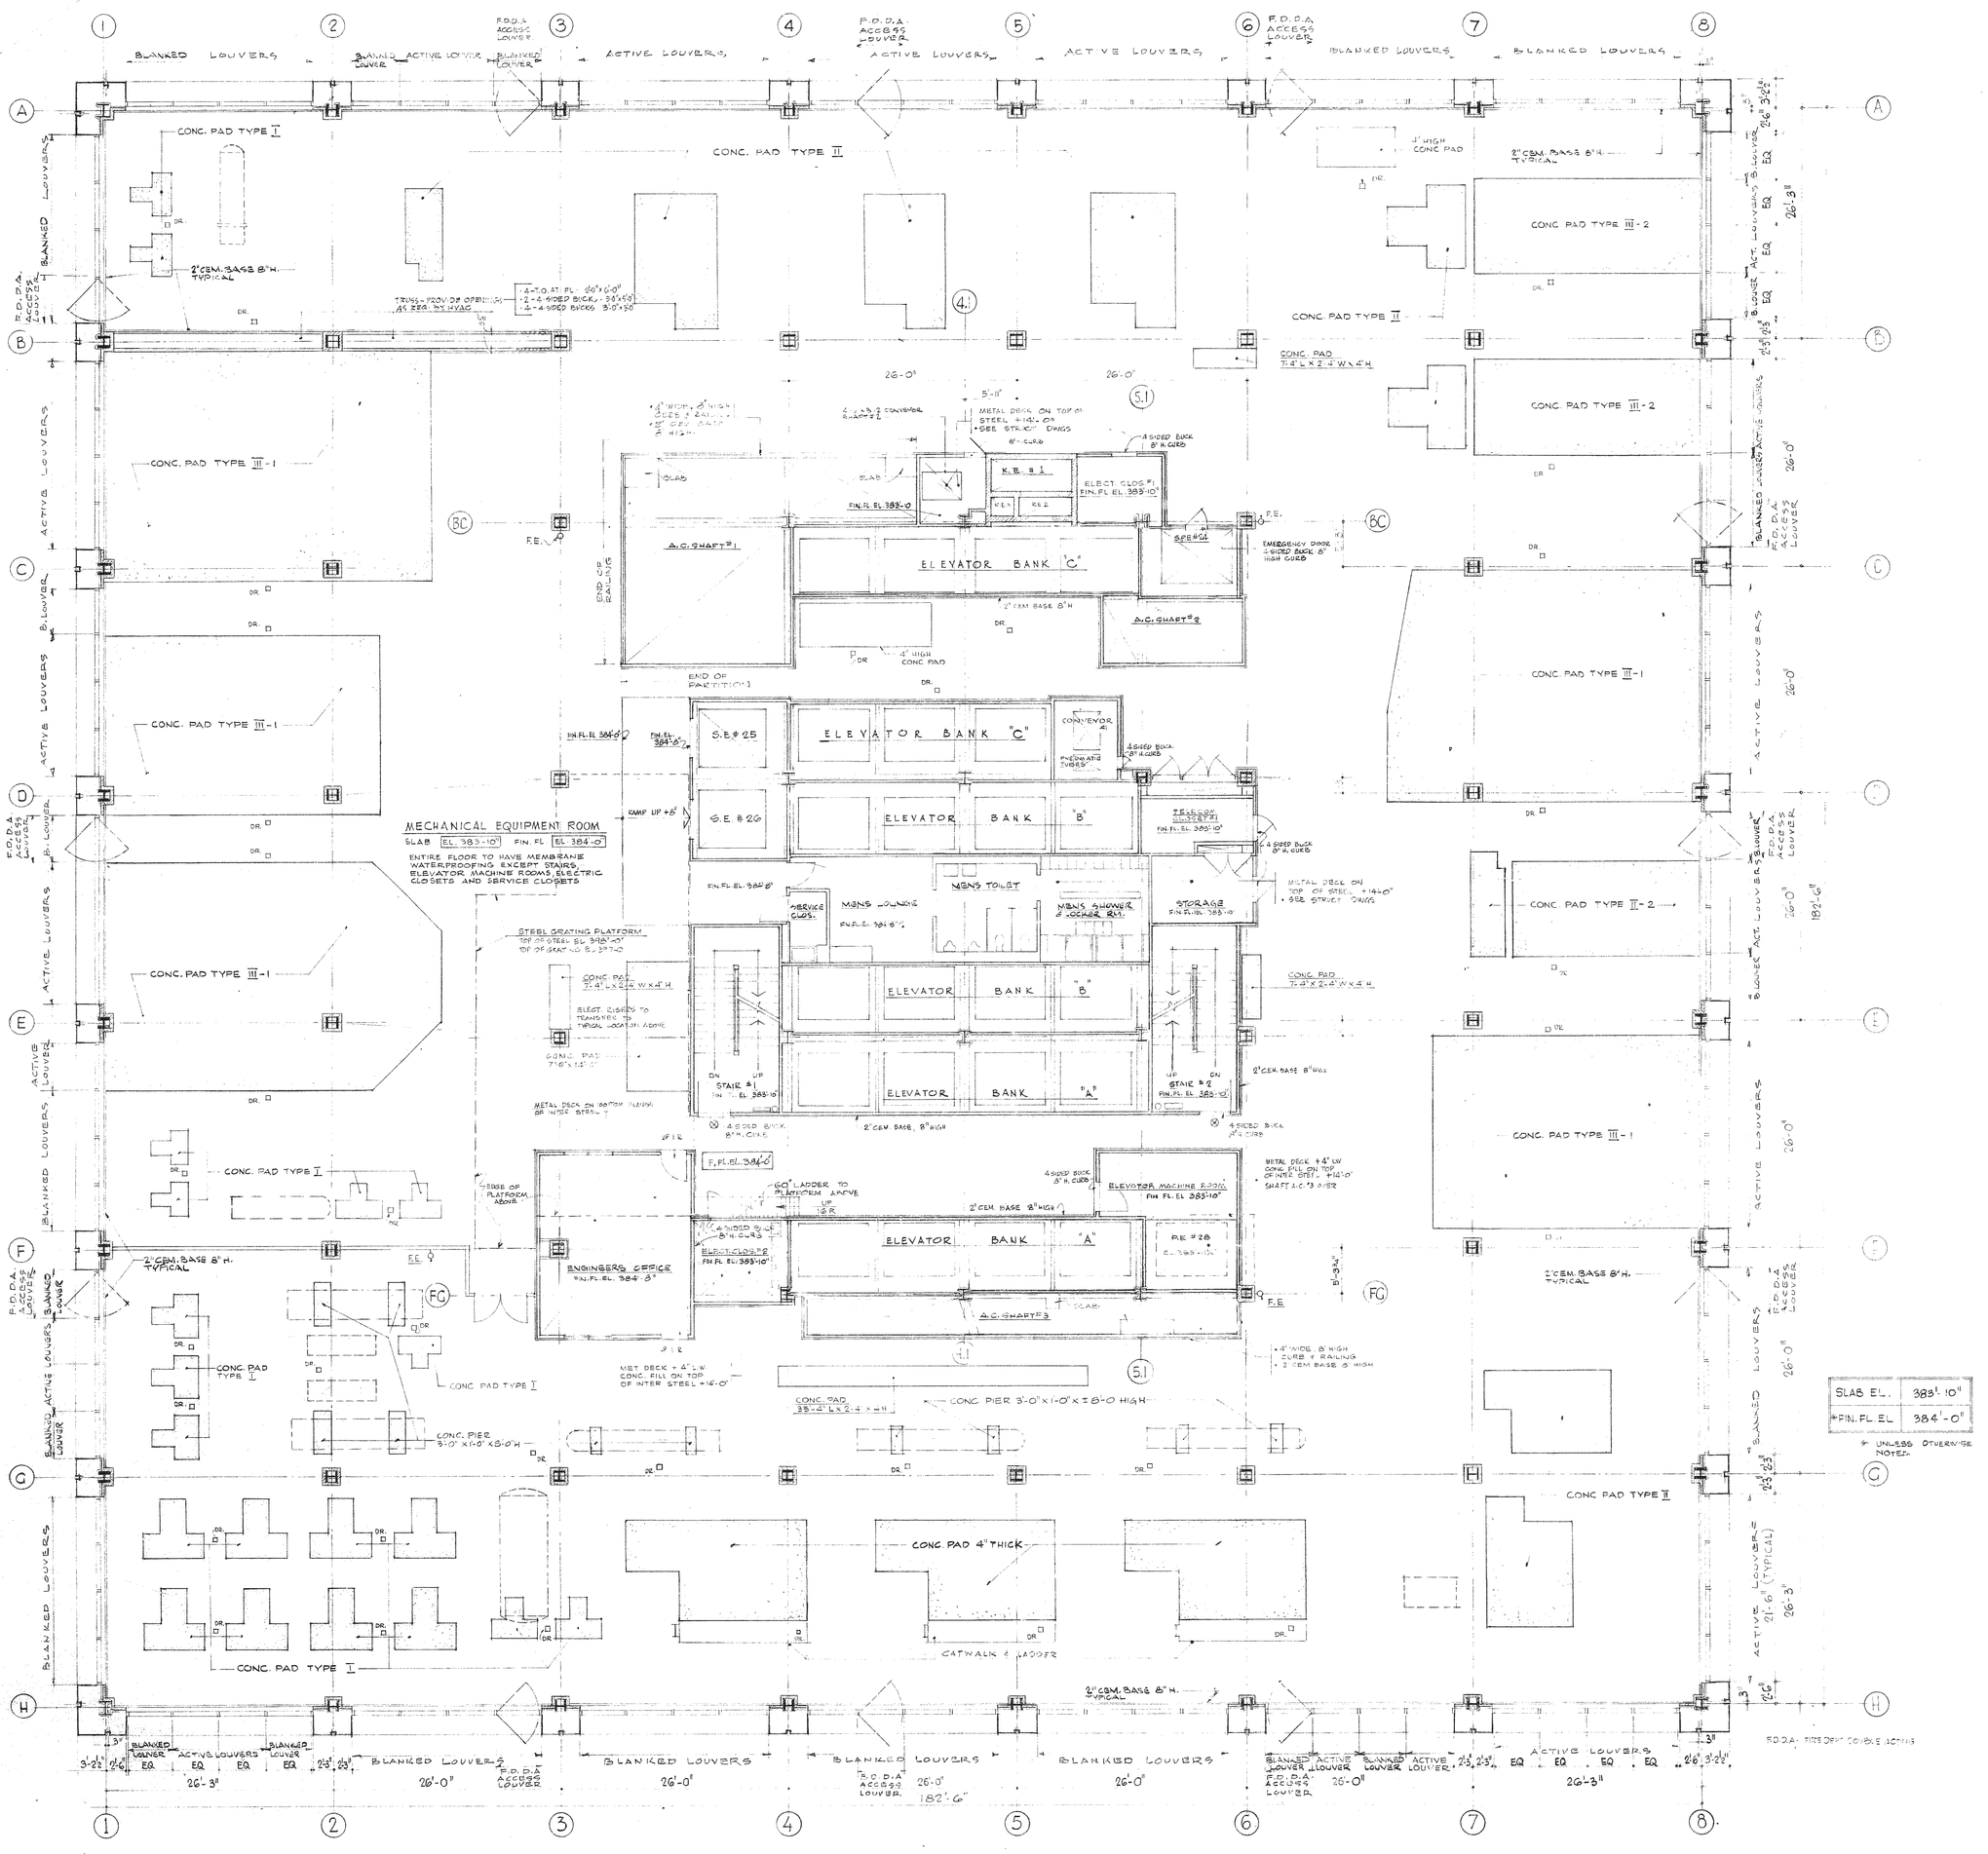

5TH CONSTRUCTION FLOOR PLAN (MECH. EQUIPMENT)

5TH-6TH TENANT FLOOR

SCALE: 1/8"=1'-0"

ABBREVIATIONS:
F.D. = FIRE DEPARTMENT
D.A. = DOUBLE ACTING
B. = BLANKED

NOTE:
SEE HVAC DRAWINGS FOR SIZE, LOCATION AND DETAILS FOR ALL CONCRETE PADS & EQUIPMENT SUPPORTS AS INDICATED

SLAB EL.	383'-10"
*FIN. FL. EL.	384'-0"

* UNLESS OTHERWISE NOTED.

REVISIONS

NO.	DATE	DESCRIPTION
A	11-5-72	ADDED CONC. PAD TYPES, DOORS TO TELECOM. CLOSET & FLOOR DRAINS. REMOVED CEM. BASES AT COLS. • ADDED OPENGS IN SLAB IN TELECOM. CLOSET. • ADDED PART PARTITION AT A.C. SHAFT #1 & 3 FULL ENCLOSED PARTITION AT A.C. SHAFT #2
B	11-24-72	ADDED FIN. FL. CONC. PADS
C	2-16-73	ADDED OIL PIPE ENCLOSURE AT COL. 418C
D	4-6-73	ADDED SLABS OVER PIPE ENCL. AT A.C. SHAFTS # 1 & 3.
E	6-20-73	RELOCATED 60° LADDER ADDED SIZES OF OPENGS ABOVE CEIL. B/3
F	7-24-73	DELETED 1/2 PANEL FURRED CHANNEL SHAFT. ADDED F.E.
G	9-12-73	ADDED F.E. & R. REVISED DOOR SWING INTO CONDUIT #1 REVISED STRUCTURAL NOTE
I	10-23-73	REVISED WALL PANEL DETAIL 2 & 3 AT MECH. EQUIP. ROOM ADDED CONC. PAD ADJACENT TO STAIR 1

ISSUED TO	NO.	DATE	PKG. NO.
JBB	16	1-11-72	PC 24628
F/W	10	12-19-72	PC 19895
F/V	20	11-17-72	PC 24210
F/V	19&19	10-26-72	PC 23593
F/W	10	10-25-72	PC 23928
F/W	2	10-18-72	PC 23874
F/V	7	9-26-72	PC 24998
F/W	10	7-21-72	PC 22891
B.T. Co.	6	8-2-72	PC-22976
CON. ELEC.	19	7-11-72	PC 22886
F/W	21	7-7-72	PC 22774
F/W	2	6-5-72	PC 22960
B.T.	2	6-5-72	PC 22970
BIGS. (DOE&B)	1	8-22-72	PC 22155
DA&M	1	8-15-72	PC 22374
JBB	16	1-11-72	PC 24628
UNION IP	2	12-19-73	PC 24646
DIESOLD	1	8-14-74	PC 30689
B.T.	1	7-21-74	PC 30678
I/W	2	2-4-74	PC 27226
F/W	4	1-29-74	PC 27215
F/W	4	1-17-74	PC 27205
F/W	12	1-15-74	PC 26249
LOCKERMAN	1	11-14-73	PC 27041
F/W	401	10-30-73	PC 28169
F/W	101	10-23-73	PC 28151
REVISION	1	7-24-73	
B.T.Co.	2	8-24-73	PC 27166
F/W	6	5-7-73	PC 23781
B.T.	21	4-11-73	PC 26139
I/W	21	4-12-73	PC 26115
REVISION	6	4-12-73	
B.T.Co.	1	3-13-73	PC 25011
F/W	10	2-28-73	PC 25127

JOB NO.	7101
DRAWING NO.	A15
DATE	SEPT. 27, 1972
SCALE	1/8"=1'-0"

BANKERS TRUST PLAZA

A FISHER BROTHERS PROJECT

GREENWICH AND LIBERTY ST. N.Y. N.Y.

SHREVE, LAMB & HARMON ASSOCIATES P.C.
ARCHITECTS
475 PARK AVENUE SOUTH N.Y. N.Y. 10016

PETERSON AND BRICKBAUER
ASSOCIATED ARCHITECTS
919 THIRD AVENUE N.Y. N.Y. 10022

THE OFFICE OF JAMES RUDERMAN
STRUCTURAL ENGINEERS
515 MADISON AVENUE N.Y. N.Y. 10022

JAROS, BAUM & BOLLES
MECH. & ELEC. ENGINEERS
345 PARK AVENUE N.Y. N.Y. 10022

5TH FL. PLAN-CONSTRUCTION

5TH & 6TH TENANT