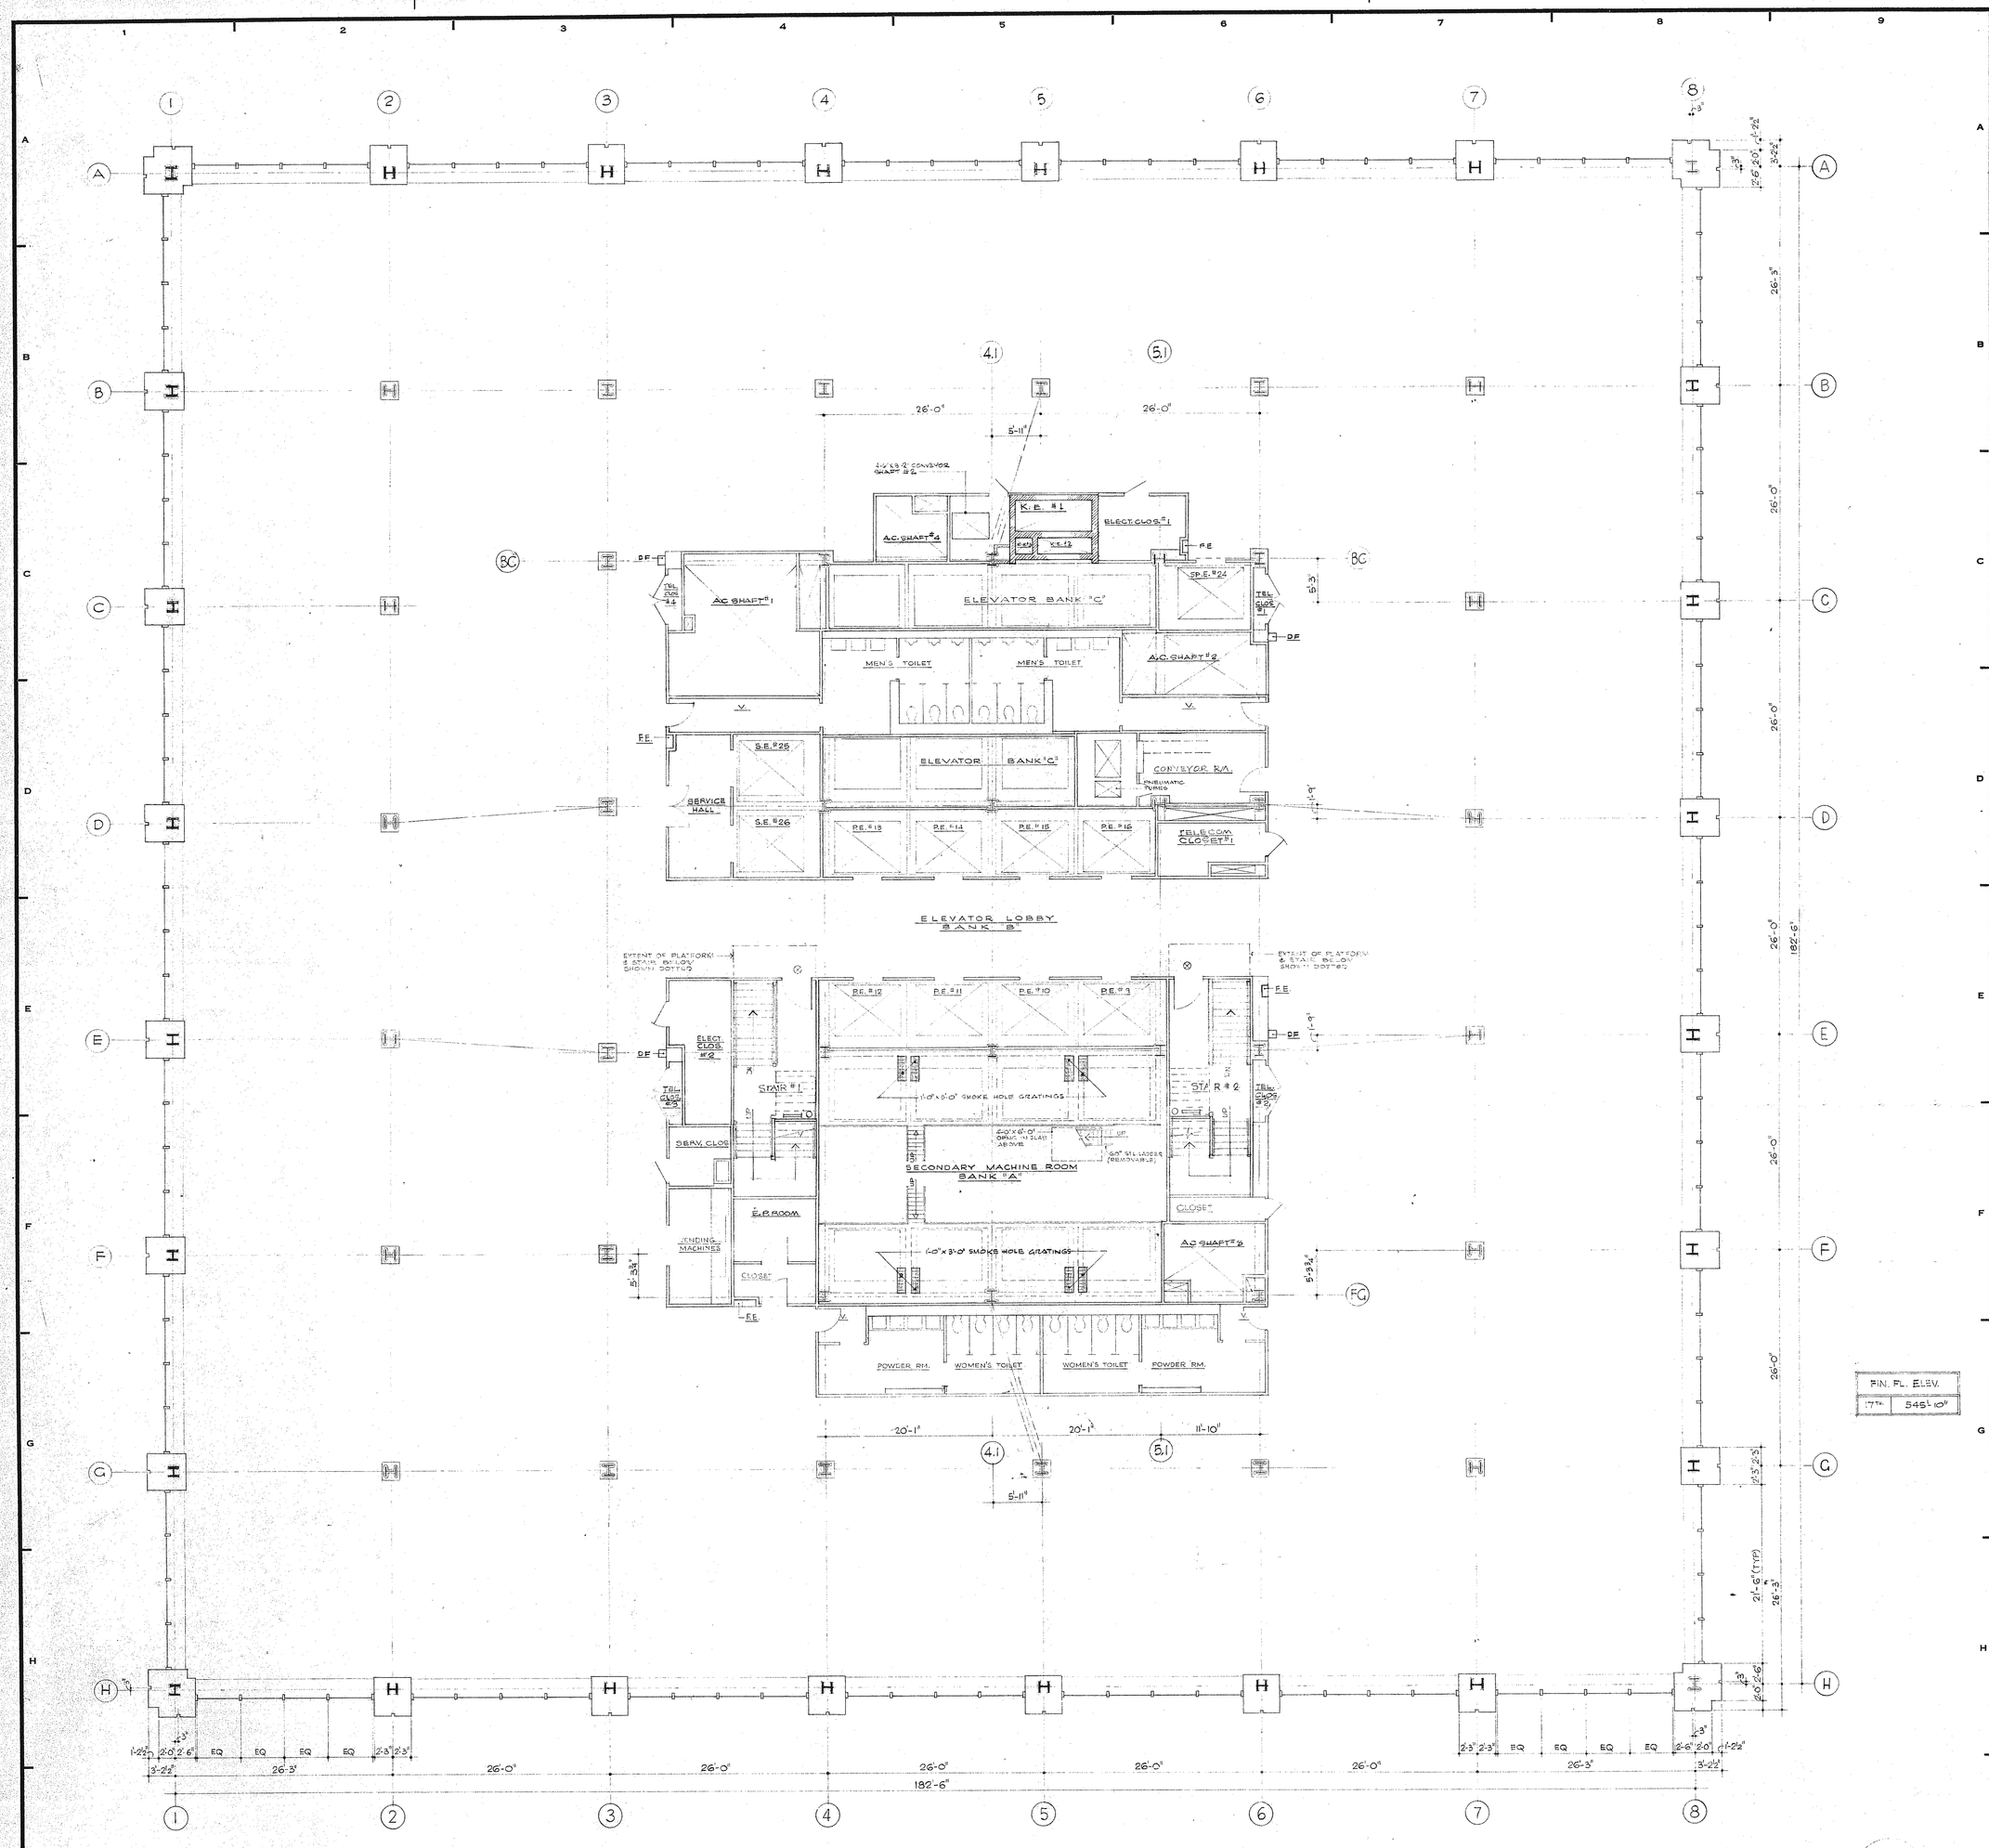

17TH CONSTRUCTION FLOOR PLAN
19TH TENANT FLOOR
SCALE: 1/8" = 1'-0"

REVISIONS		
NO.	DATE	DESCRIPTION
A	11-11-71	GENERAL REVISION.
B	2-16-72	ADDED OIL PIPE ENCLOSURE AT COL 4.1 BC
C	3-14-72	ADDED SMOKE HOLE GRATINGS IN SECONDARY MACHINE ROOM
D	7-24-72	DELETED K.O. PANEL & ROOD CONVEYOR SHAFT, ADDED F.E.
E	8-24-72	RELOCATED & REVISED STAIR AT COL 2.F. ADDED STORAGE ON COL LINE 3.
F	9-12-72	BLOW DOPT. REV. DELETED STAIR BY TENANT & COL. F3.
G	4-12-73	ADDED K.E. #3. REV. DOOR SWING ACCESS TO CONVEYOR. DELETED URINAL SCREENS IN MEN'S TOILET

ISSUED TO	NO.	DATE	PKG. NO.
F/W	2	2-4-74	PC 29226
F/W	4	1-29-74	PC 29215
J. RUDERMAN	1	11-14-73	PC 27649
F/W	6	5-7-73	PC 23791
B.T. Co.	27	4-19-73	PC 26139
F/W	31	4-12-73	PC 26115
REVISION	G	4-12-73	
G.H.K.	1	3-14-73	PC 25350
F/W	10	2-8-73	PC 25127
F/W	10	12-19-72	PC 19895
F/W	20	11-17-72	PC 24210
F/W	ISSUED	10-26-72	PC 23883
F/W	10	10-25-72	PC 23928
F/W	2	10-18-72	PC 23874

BANKERS TRUST PLAZA

A FISHER BROTHERS PROJECT

GREENWICH AND LIBERTY ST. N.Y. N.Y.

SHREVE, LAMB & HARMON ASSOCIATES P.C.
ARCHITECTS
475 PARK AVENUE SOUTH N.Y. N.Y. 10016

PETERSON AND BRICKBAUER
ASSOCIATED ARCHITECTS
919 THIRD AVENUE N.Y. N.Y. 10022

THE OFFICE OF JAMES RUDERMAN
STRUCTURAL ENGINEERS
515 MADISON AVENUE N.Y. N.Y. 10022

JAROS, BAUM & BOLLES
MECH. & ELEC. ENGINEERS
345 PARK AVENUE N.Y. N.Y. 10022

FIN. FL. ELEV.
17TH 545'-10"

17TH FL. PLAN-CONSTRUCTION
(19TH TENANT)

PROJECT NUMBER 7101

DRAWING NUMBER A17

DATE SEP 21 1971

SCALE 1/8" = 1'-0"