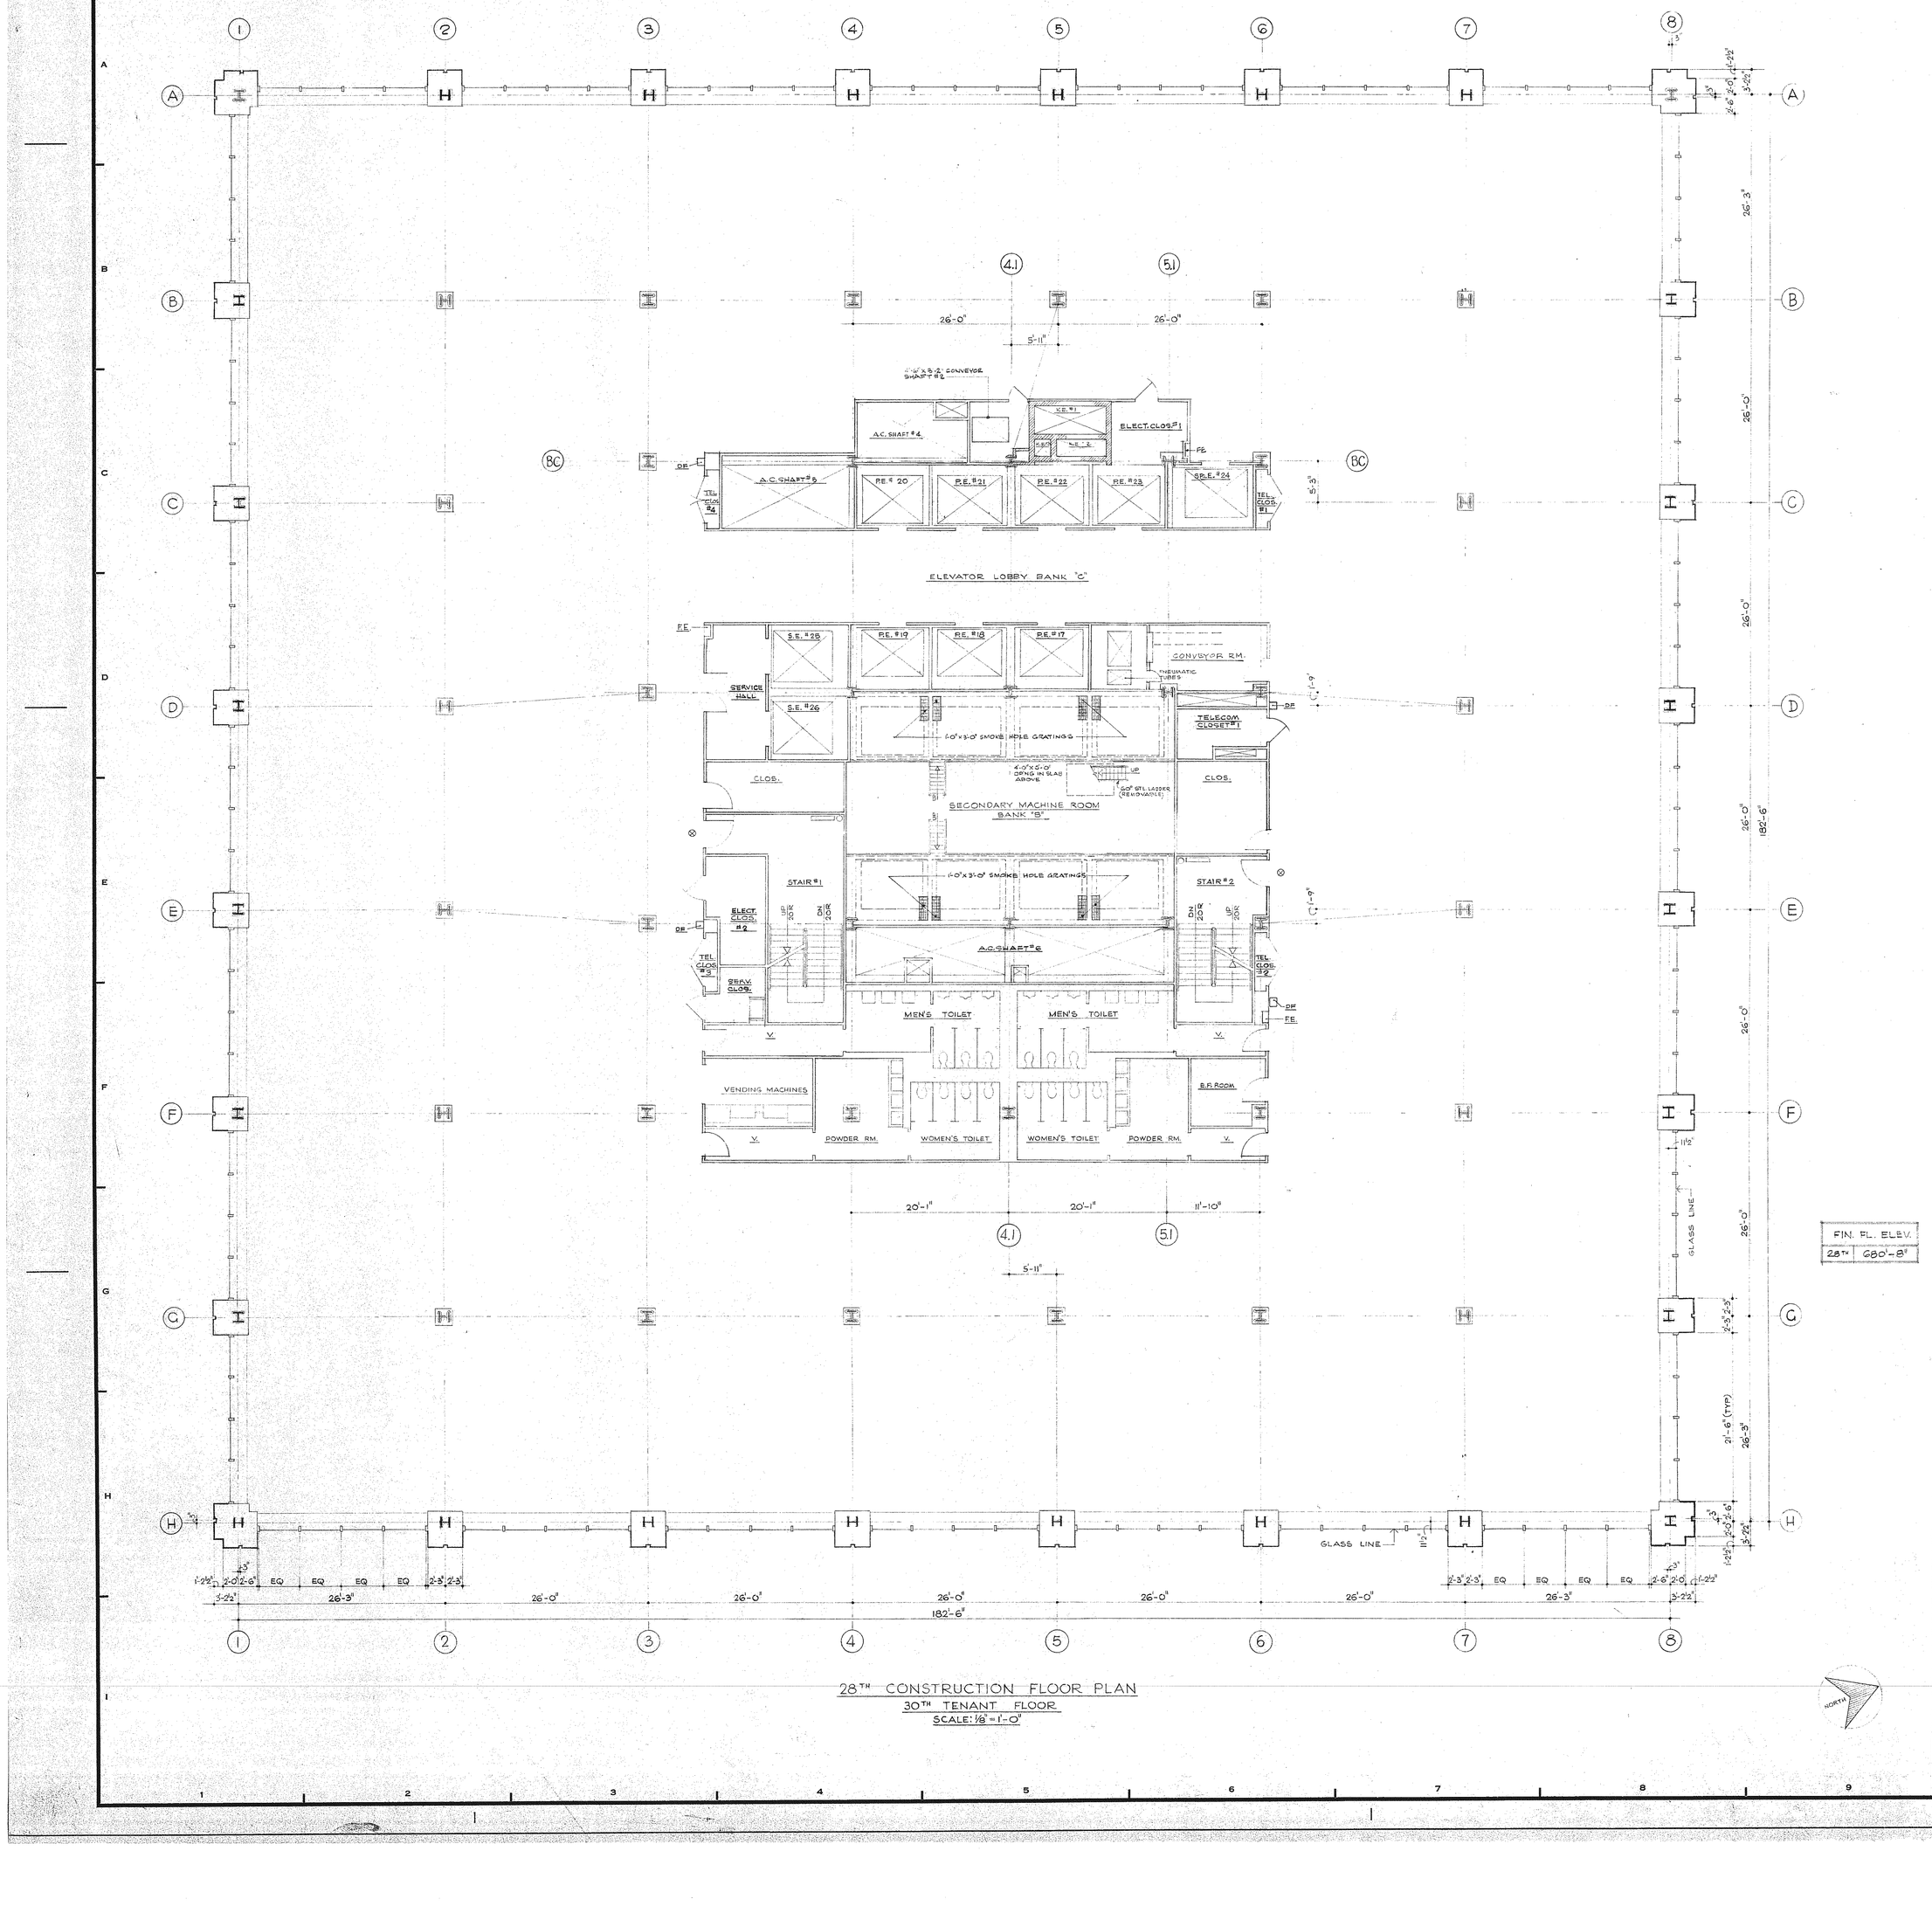

28TH CONSTRUCTION FLOOR PLAN
30TH TENANT FLOOR
SCALE: 1/8" = 1'-0"

FIN. FL. ELEV.	
28TH	680'-8"

REVISIONS		
NO.	DATE	DESCRIPTION
A	11-11-71	GENERAL REVISIONS
B	2-16-72	ADDED OIL PIPE ENCLOSURE AT COL. 4.1 BC
C	3-14-72	ADDED SMOKE HOLE GRATINGS IN SECONDARY MACHINE ROOM
D	7-24-72	DELETED 1-3 RAIL RAISED SERVICE COUNTER. ADDED R.B.
E	9-13-72	RELOCATED CONVEYOR ACCESS DOOR
F	4-12-73	ADDED KEY 3. DELETED URINAL SCREENS IN MEN'S TOILETS

F/W	4	3-4-74	PC 29215
F/W	1	1-29-74	PC 29215
ELEVATOR	1	11-14-73	PC 27649
F/W	6	5-1-73	PC 24991
F/W	4	3-1-73	PC 24215
F/W	11	1-1-73	PC 26112
REVISION	F	4-12-73	
F/W	1	3-13-73	PC 25350
F/W	10	2-28-73	PC 25127
F/W	10	12-19-72	PC 13896
F/W	20	11-17-72	PC 24210
F/W	10	10-25-72	PC 23928
F/W	2	10-18-72	PC 23874
F/W	7	9-26-72	PC 23443
F/W	10	9-31-72	PC 22891
REVISION	E	9-13-72	
ISSUED TO	NO.	DATE	PKG. NO.

BANKERS TRUST PLAZA

A FISHER BROTHERS PROJECT

GREENWICH AND LIBERTY ST. N. Y. N. Y.

SHREVE, LAMB & HARMON ASSOCIATES P.C.
ARCHITECTS
475 PARK AVENUE SOUTH N.Y. N.Y. 10016

PETERSON AND BRICKBAUER
ASSOCIATED ARCHITECTS
919 THIRD AVENUE N. Y. N. Y. 10022

THE OFFICE OF JAMES RUDERMAN
STRUCTURAL ENGINEERS
515 MADISON AVENUE N.Y. N.Y. 10022

J A R O S , B A U M & B O L L E S
MECH. & ELEC. ENGINEERS
345 PARK AVENUE N. Y. N. Y. 10022

28TH FL PLAN-CONSTRUCTION
(30TH TENANT)

REGISTERED ARCHITECT — STATE OF NEW YORK — No. 035626 — CHARLES G. RAYMOND ENGO

PROJECT NUMBER 7101

DRAWING NUMBER A 21

DATE SEP. 21 1971

SCALE 1/8" = 1'-0"