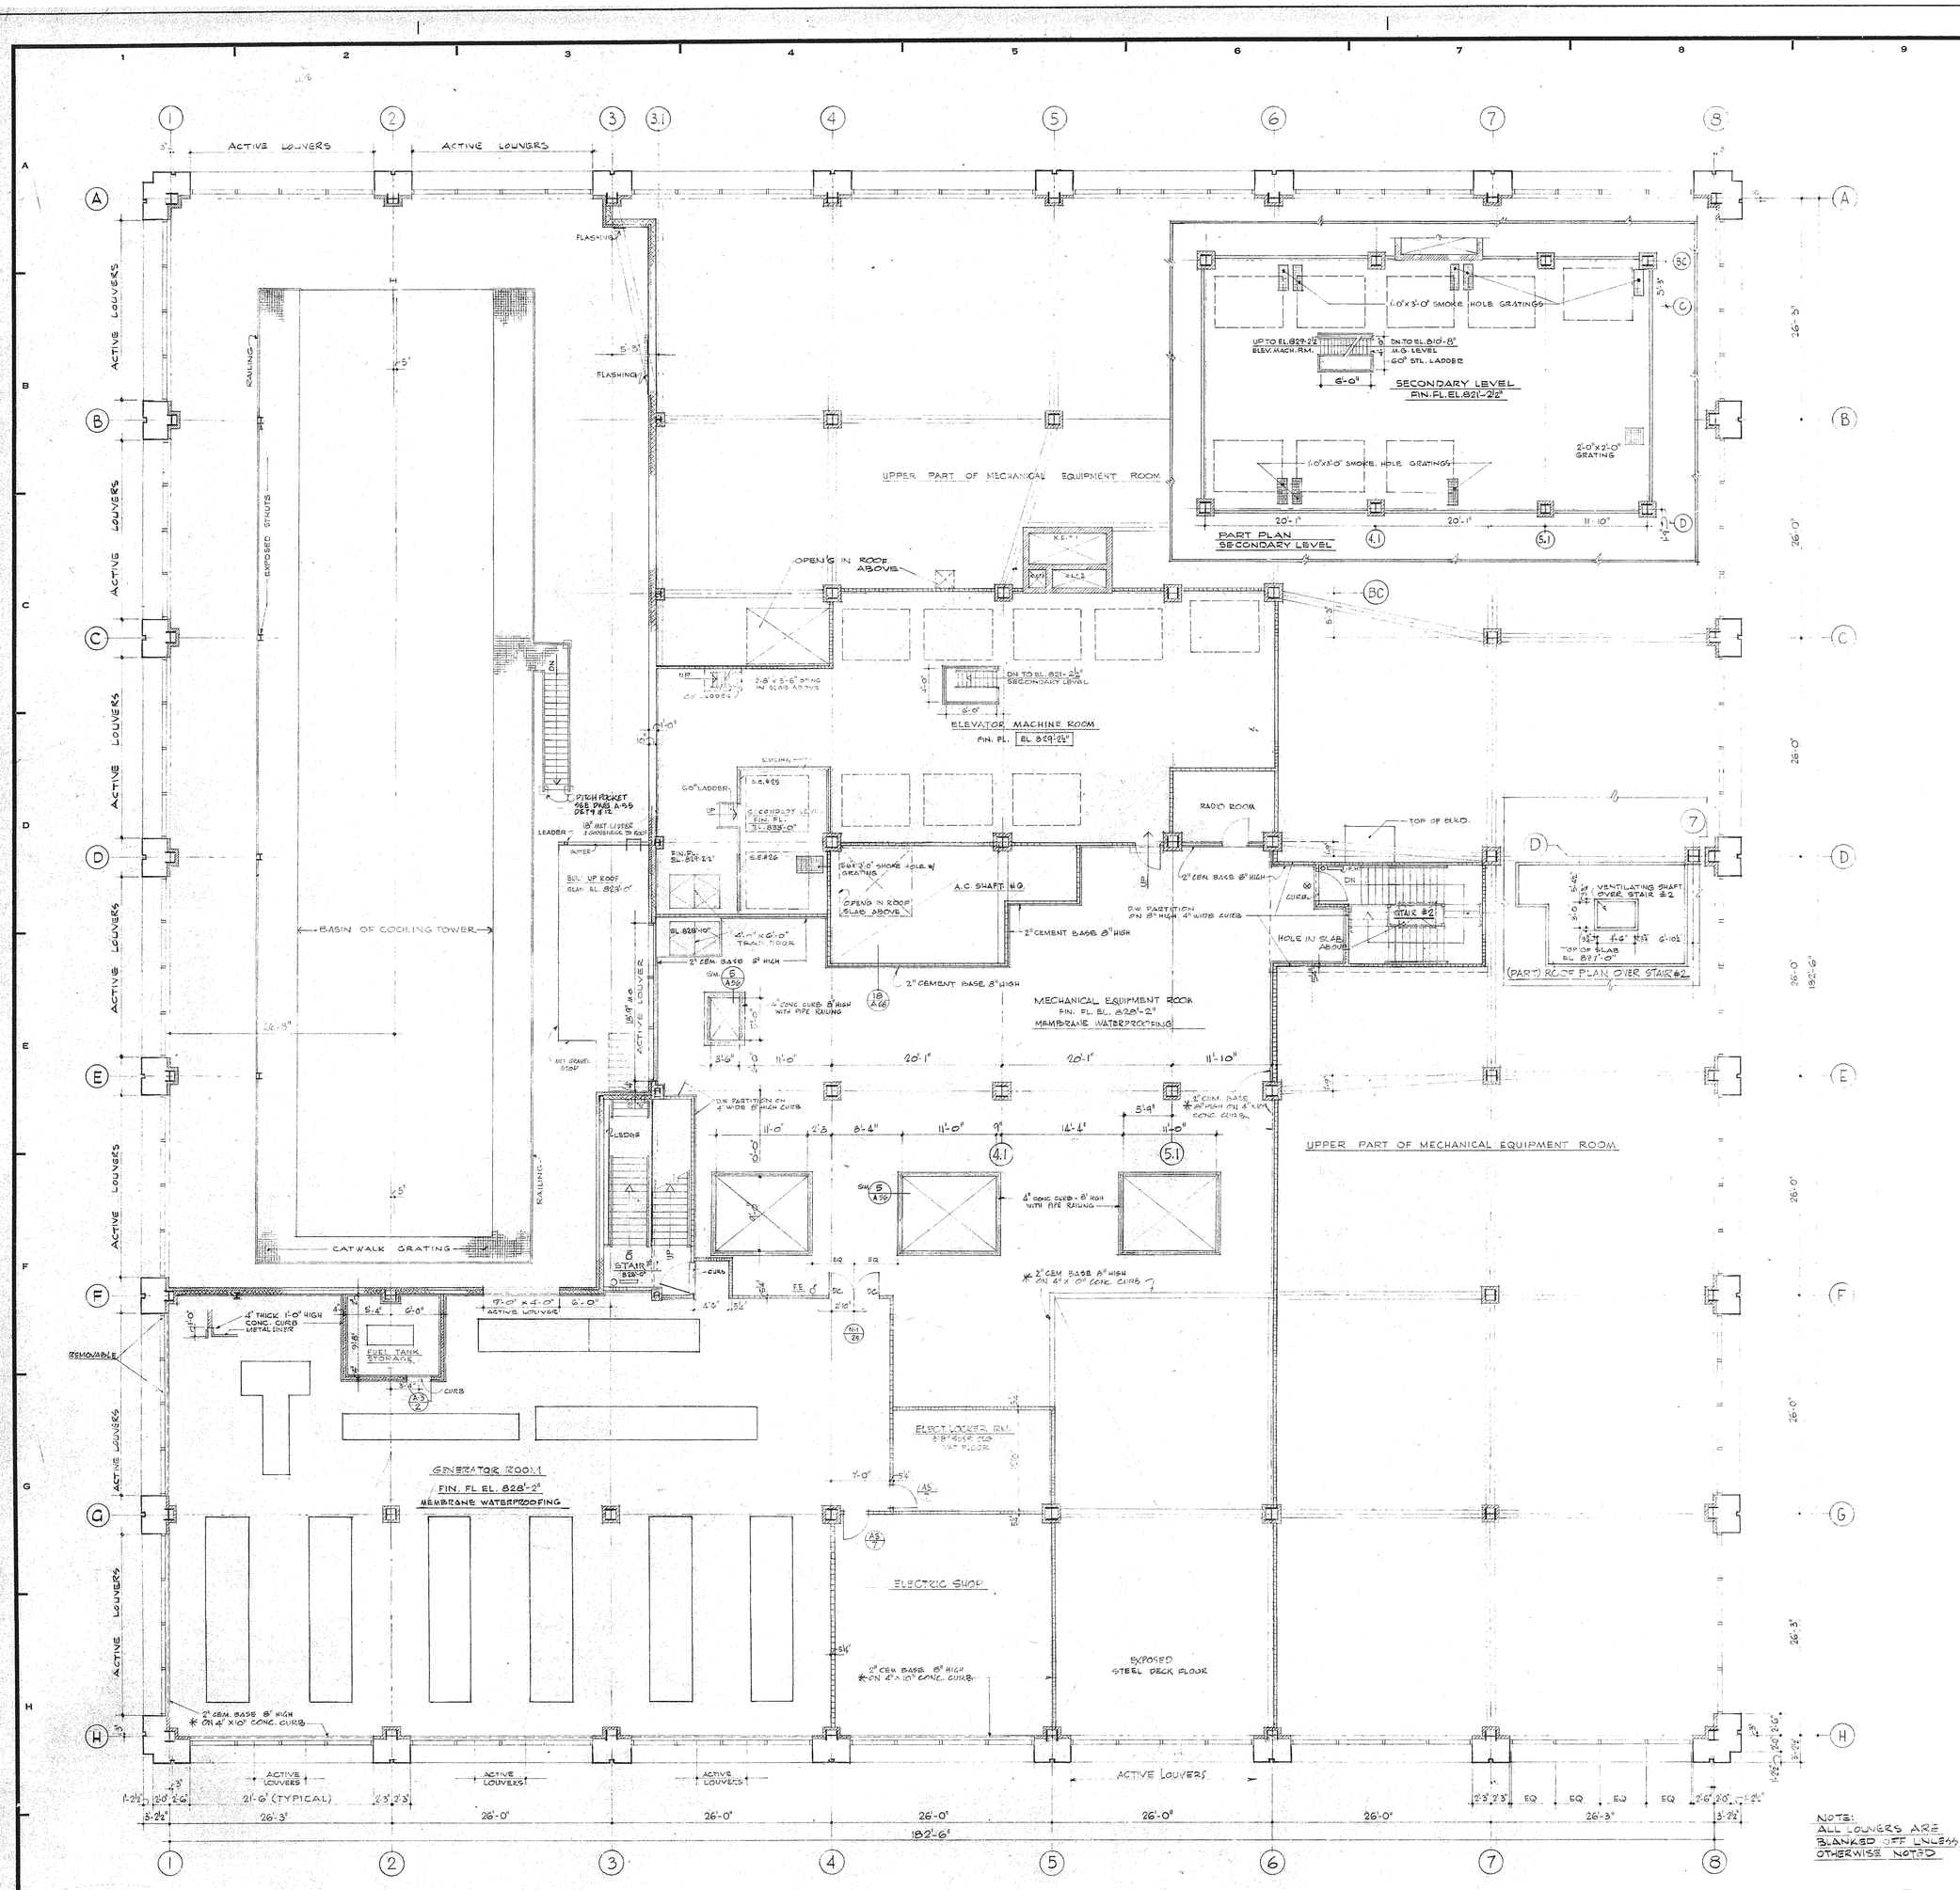

39TH CONSTRUCTION FLOOR PLAN (PART) (MECHANICAL)
SCALE: 1/8"=1'-0"

REVISIONS

NO.	DATE	DESCRIPTION
A	11-5-71	ADDED MASONRY COLUMN FIREPROOFING GENERAL REVISION
B	1-5-72	REVISED PART PLAN SECONDARY LEVEL TO UPPER & INTERMEDIATE LEVEL. TO UPPER & INTERMEDIATE LEVEL. ADDED PARTITION & DOOR TO GENERATOR ROOM EXTENDED SLAB TO COL LINE 5 & ADDED PARTITION
C	1-26-72	REVISED PART ROOF PLAN OVER STAIR #2 ADDED OPENINGS IN ROOF SLAB ABOVE ADDED MEMBRANE WATERPROOFING IN MECHANICAL EQUIPMENT & GENERATOR ROOM ADDED SMOKE HOLE GRATING IN SECONDARY LEVEL
D	3-2-72	OMITTED F.R.P. TANK ADDED 4 SMOKE HOLE GRATINGS TO SOUTH OF COL D-4 & OMITTED ONE SMOKE HOLE TO THE EAST OF COL D-4. INDICATED TYPE & THICKNESS OF DRY WALL PARTITIONS LOCATED DOORS & INDICATED HARDWARE GENERAL REVISION
E	6-20-72	ADDED F.E.
F	7-24-72	O.D. DEPT. REVISIONS RELOCATED DOOR @ STAIR #1
G	9-12-72	ADDED LEVEL #3 ADDED CADD ROOM A.C. SHAFT #6 & VENT. SH. FLOOR COLS. F6 & F7 & G6 AND H6 & H7 REVISED EL EL IN PART PLAN SECONDARY LEVEL & ELEVATOR MACHINE ROOM ADDED ONE DRUM IN STAIR #1
H	1-8-73	ADDED PLY BOXES TO COOLING TOWER LOUVERS.
J	3-12-73	ADDED NOTE MARKED WITH * REVISED CONC. CURB ADJACENT TO ELEV. MACHINE ROOM
K	10-26-73	[illegible]

F/W	2	2-9-74	PC 21326
REV.	-	2-15-74	
F/W	2	2-9-74	PC 21326
F/W	4	1-29-74	PC 29215
F/W	12	1-15-74	PC 26239
ELEVATOR	1	11-14-73	PC 27648
F/W	40	10-30-73	PC 28164
F/W	10	10-23-73	PC 28157
REVISION	K	10-23-73	
[illegible]		[illegible]	PC 27338
F/W	2	6-14-73	PC 27166
F	2	6-22-73	PC 23338
F/W	5	5-7-73	PC 23181
[illegible]	24	4-11-73	PC 26194
F/W	31	4-12-73	PC 26115
[illegible]	-	1-4-73	PC 25738
REVISION	1	3-14-73	
S.T. [illegible]	1	3-13-73	PC 25011
F/W	0	2-8-73	PC 25127
[illegible]	3	1-31-73	PC 24435
J.B.B.	30	11-73	PC 24628
F [illegible]	3	1-8-73	PC 23811
P [illegible]	-	1-4-73	PC 21842
F.H.	12	12-6-72	
F/W	10	12-19-72	PC 19895
A [illegible]	-	[illegible]	PC 23442
F.W	26	11-17-72	PC 24310
F/W	10	10-25-72	PC 25923
F/W	2	9-18-72	PC 23874
F [illegible]	-	[illegible]	PC 32915
F.W	5	9-20-72	PC 22891
SHOP TEST	2	9-12-72	PC 22776
[illegible]	-	[illegible]	
F [illegible]	1	8-24-72	PC 20697
F		7-26-72	PC 20648
F/W	1	4-22-72	PC 20143

ISSUED TO	NO.	DATE	PKG. NO.

BANKERS TRUST PLAZA

A FISHER BROTHERS PROJECT

GREENWICH AND LIBERTY ST. N.Y. N.Y.

SHREVE, LAMB & HARMON ASSOCIATES P.C.
ARCHITECTS
475 PARK AVENUE SOUTH N.Y. N.Y. 10016

PETERSON AND BRICKBAUER
ASSOCIATED ARCHITECTS
919 THIRD AVENUE N.Y. N.Y. 10022

THE OFFICE OF JAMES RUDERMAN
STRUCTURAL ENGINEERS
515 MADISON AVENUE N.Y. N.Y. 10022

J A R O S , B A U M & B O L L E S
MECH. & ELEC. ENGINEERS
345 PARK AVENUE N.Y. N.Y. 10022

39TH FL. PLAN-CONSTRUCTION
(41ST TENANT)

PROJECT NUMBER 7101

DRAWING NUMBER A 27

DATE SEP. 21 '71

SCALE 1/8"=1'-0"