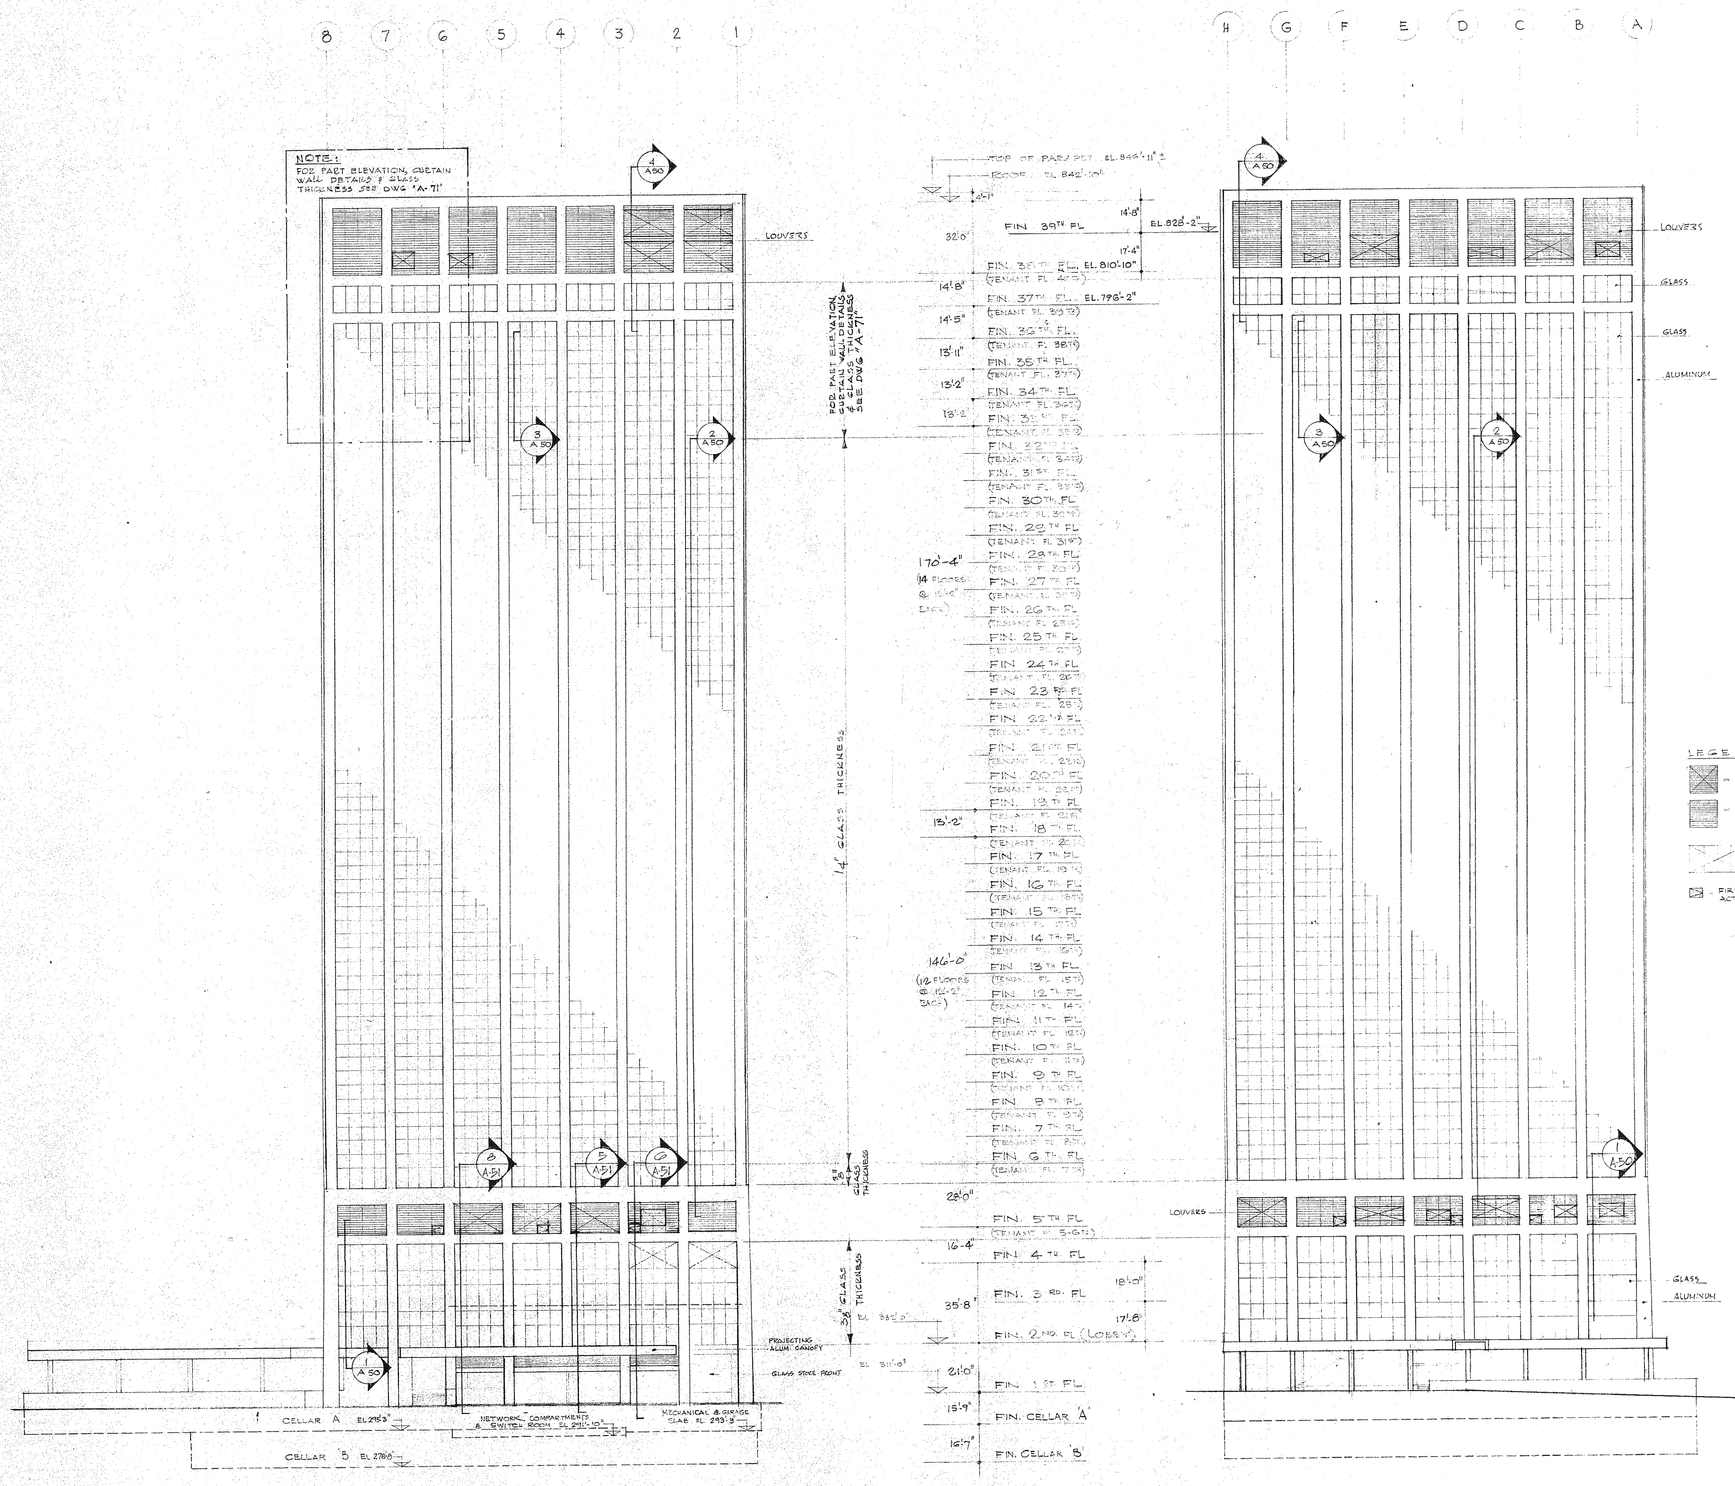

WASHINGTON STREET ELEVATION
(WEST ELEVATION)

LIBERTY STREET ELEVATON
(NORTH ELEVATION)

REVISIONS

NO.	DATE	DESCRIPTION
A	10-25-71	ADDED GLASS THICKNESS & LOCATIONS OF ACTIVE & BLANKED OFF LOUVERS.
B	11-11-71	ADDED GLASS THICKNESS AT 6 TYP. TYPICAL FLOOR PLAN.
C	1-11-72	ADDED GLASS THICKNESS AT CELLAR & FIRST FLOOR ON WEST ELEVATION
D	3-14-72	REVISED ACTIVE LOUVRES & 5TH FL. ON WEST ELEVATION
E	6-12-72	REVISED FIN. FL ELEVATION ON 37TH 38TH & 39TH FLS.

ISSUED TO	NO.	DATE	PKG. NO.
RAMATI RAQUEL	1	11-29-82	# 55238
BT-20 CHW	1	7-8-81	PC31189
F/W	2	6-9-75	PC 31123
F/W	2	7-10-74	PC 30666
F/W	1	4-22-74	PC 30143
[illegible]		3-26-74	PC 30048
F/W	2	2-4-74	PC 29220
F/W	4	1-29-74	PC 29215
I. WIDERMAN	1	11-14-73	PC 27649
F/W	10+	10-23-73	PC 28157
F/W [illegible]	2	9-19-73	PC 27655
B.T.-6	2	8-2-73	PC 27551
H. KEISER	1	6-11-73	PC 27242
F/W	6	5-7-73	PC 25951
B.T.-20	24	4-19-73	PC 25834
F/W	31	4-12-73	PC 26115
J. LOWERY	1	3-9-73	PC 25347
F/W	10	2-8-73	PC 25127
[illegible]	3	1-31-73	PC 25035

BANKERS TRUST PLAZA

A FISHER BROTHERS PROJECT

GREENWICH AND LIBERTY ST. N.Y. N.Y.

SHREVE, LAMB & HARMON ASSOCIATES P.C.
ARCHITECTS
475 PARK AVENUE SOUTH N.Y. N.Y. 10016

PETERSON AND BRICKBAUER
ASSOCIATED ARCHITECTS
919 THIRD AVENUE N.Y. N.Y. 10022

THE OFFICE OF JAMES RUDERMAN
STRUCTURAL ENGINEERS
515 MADISON AVENUE N.Y. N.Y. 10022

J A R O S , B A U M & B O L L E S
MECH. & ELEC. ENGINEERS
345 PARK AVENUE N.Y. N.Y. 10022

NORTH & WEST ELEVATIONS

REGISTERED ARCHITECT — JOHN R. PETERSON 33658 — STATE OF NEW YORK

PROJECT NUMBER
7101

DRAWING NUMBER
A 29

DATE
SEP 21ST 1972

SCALE
1/8" = 1'-0"