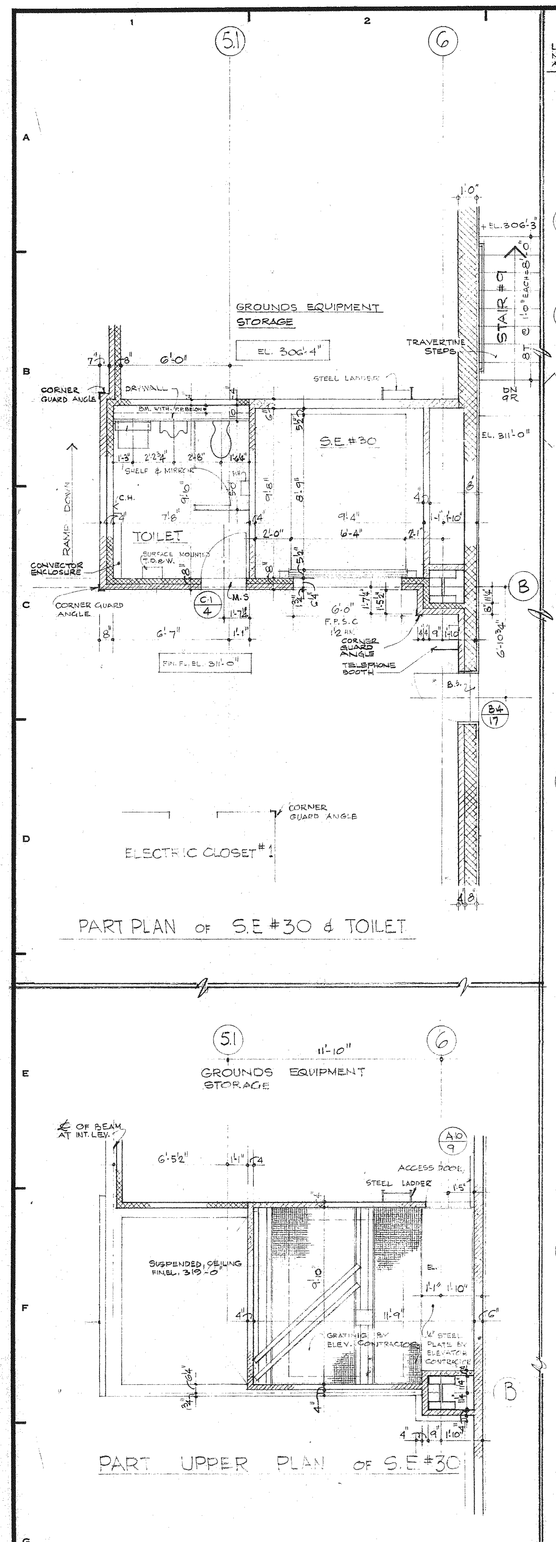

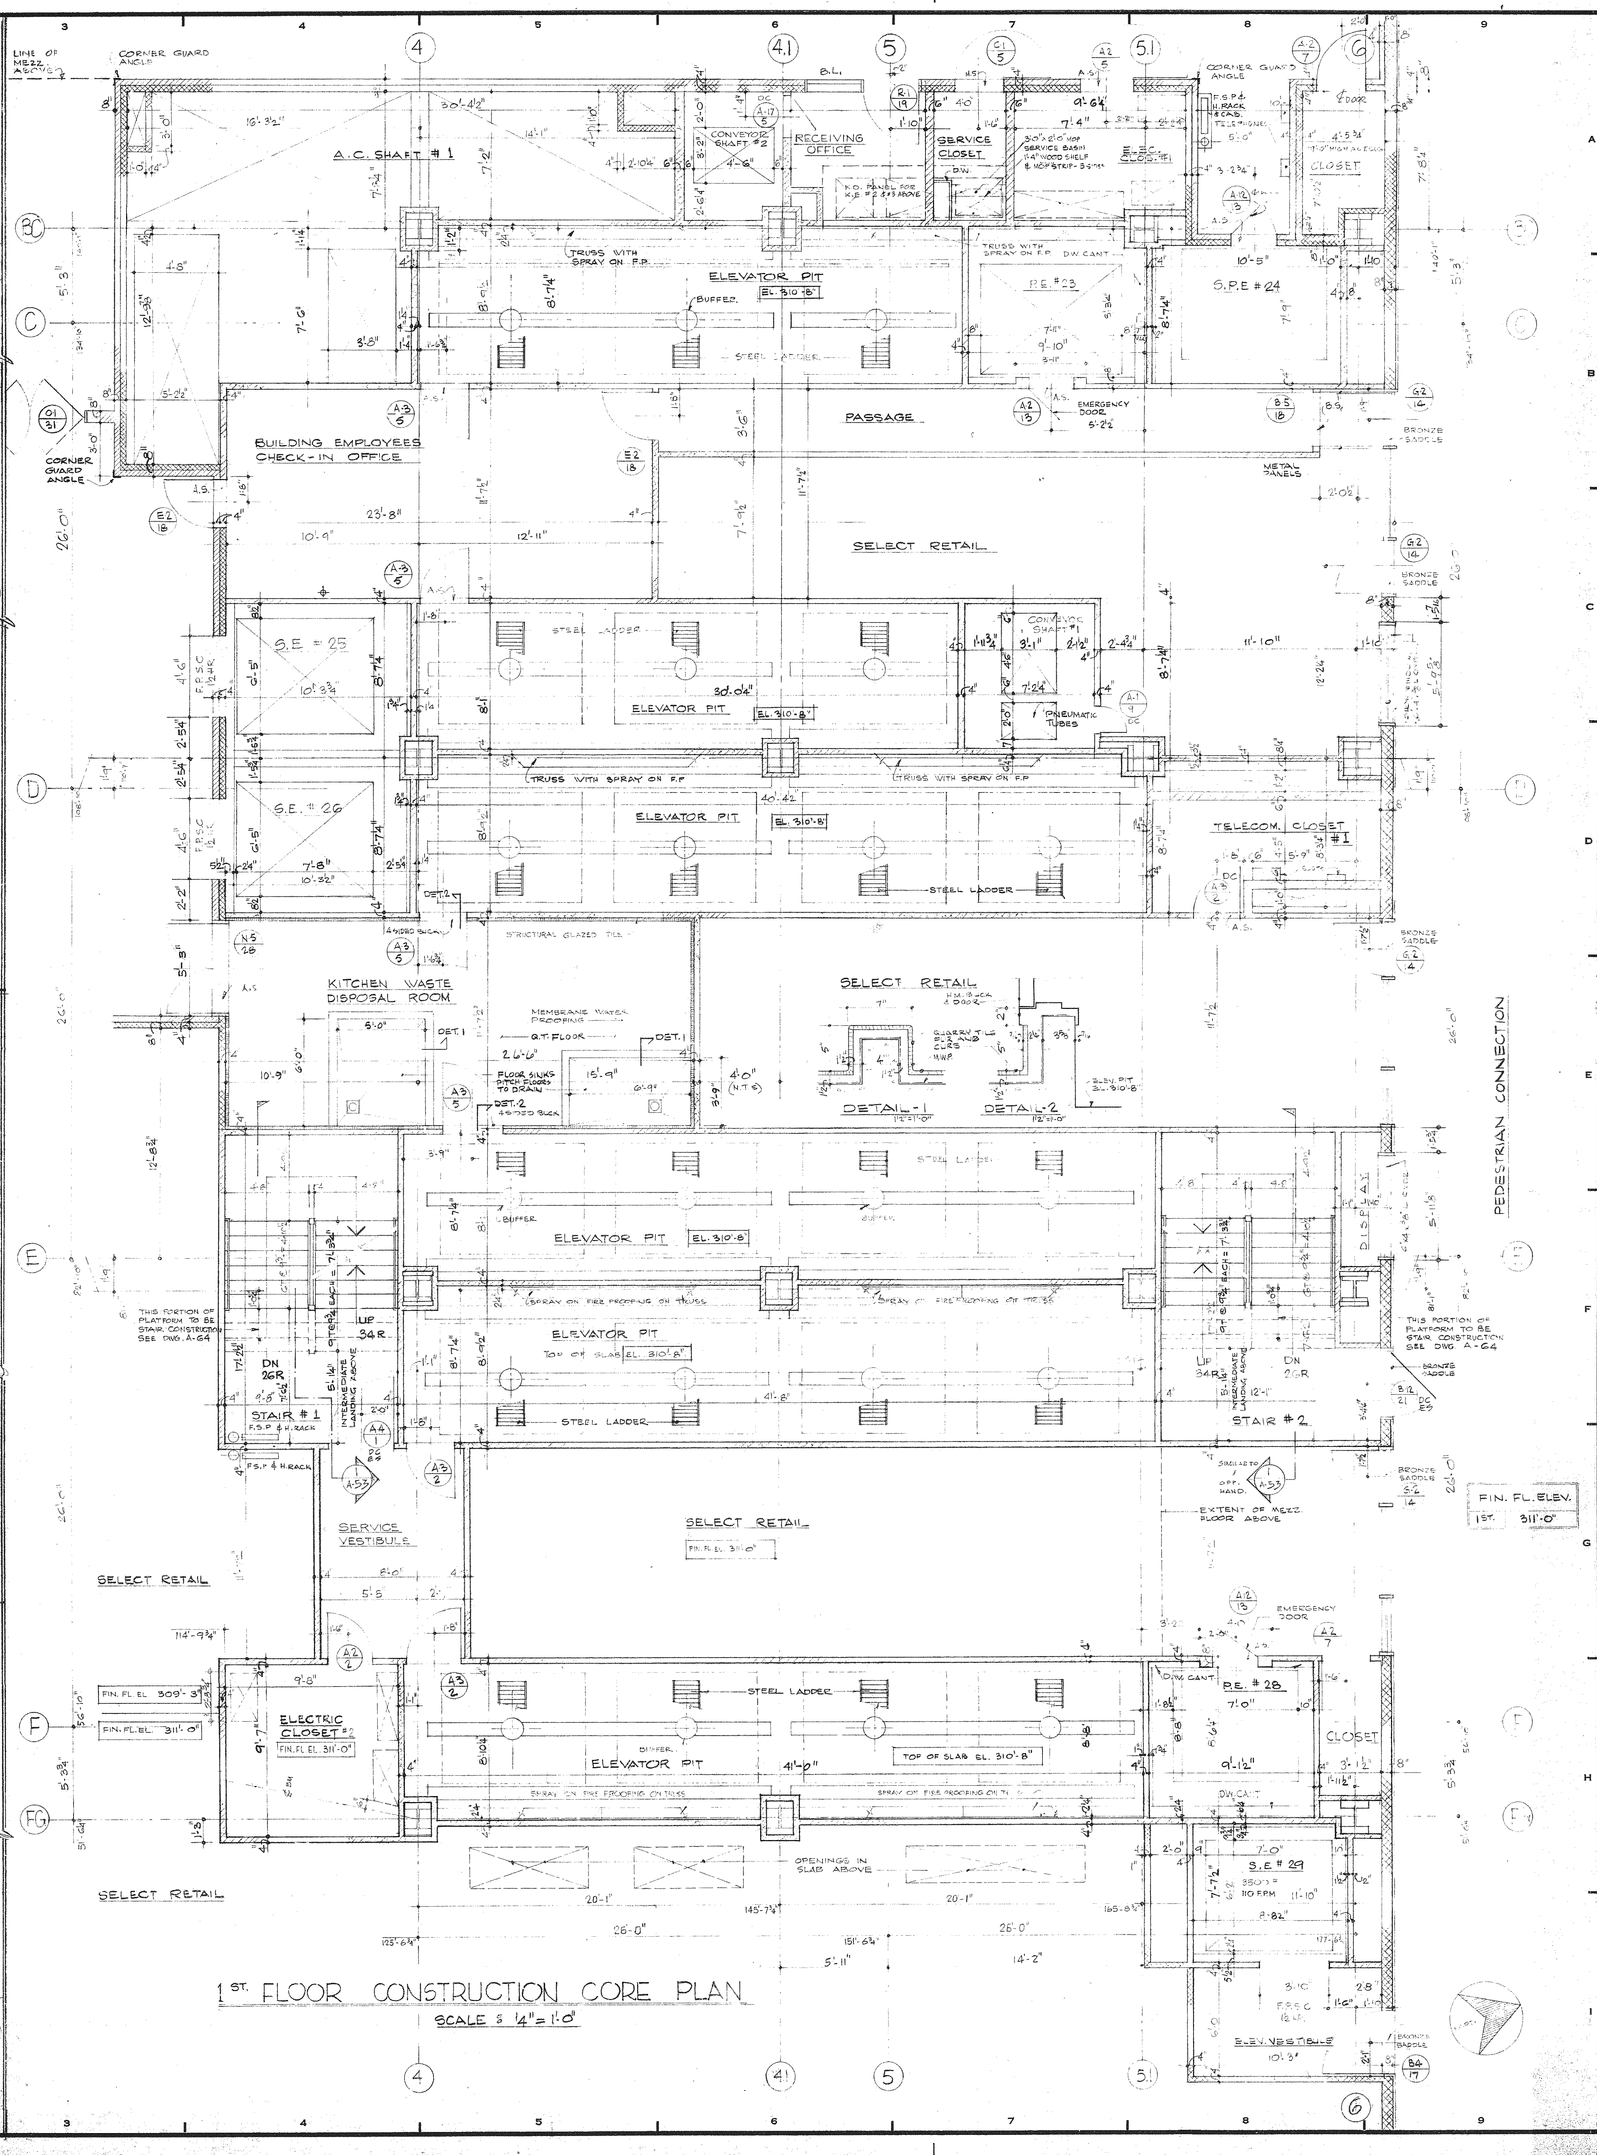

REVISIONS		
NO.	DATE	DESCRIPTION
A	2-10-72	ADDED P.E. ENCLOSURES IN SHAFT #1 & #2 ADDED DC PIPE ENCLOSURE AT COL. BC 4.1 ADDED CONVECT. ENCLOSURE AT TOILET ENLARGED PIPE ENCLOSURE AT S.E. #29 REVISED DOCK HOLDING AREA TO RECEIVING OFFICE
B	3-14-72	REVISED PARTITION THICKNESS AT EMERGENCY DOOR (P.E. #23) ADDED EMERGENCY DOOR AT ELEVATOR P.E. #28 ADDED DOORS FROM PEDESTRIAN CONNECTION TO SELECT RETAIL RELOCATED PARTITION AT P.E. #27
C	6-12-72	ADDED DOOR FROM STAIR #2 TO REC. COUNTER ADD TELE BOOTH @ COL. 6.3 AND DOOR #5, ADD DOOR #22 AUTO. IN TELECOM. CLOSET
D	9-1-72	ADDED SOUND CONTACT IN STAIR #2 & TELECOM. CLOSET
E	10-26-72	REVISED PARTITIONS IN ELEC. CLOS. #2 & RELOCATED WALL IN COL. LINE 5 TO 8 BLOCKS TO MATCH WITH DWG A-32
F	4-12-73	DELETED DOOR & SCREEN IN MEN'S TOILET A/32 & 4-73
G	6-15-73	ADDED DOOR TO DUCT IN CONVEYOR SHAFT #2
H	10-23-73	ADDED OPENING AT SPLIT RET. AT COL. DC & E6 REVISED WALL AT COL. E6 STAIR #2 ADDED CLOSET ROOM AT COL. BC & B

F/W	-	4-4-74	PC 29226
F/W	1	1-24-74	PC 29215
CONFORMAN	1	11-16-73	PC 27149
F/W	40+	10-30-73	PC 28169
F/W	10+	10-23-73	PC 28157
REVISION	H	10-23-73	
S.E. ELE	-	8-27-73	PC 27168
B.T.Co	2+	6-19-73	PC 23720
F/W	30	6-19-73	PC 23719
[illegible]	-	[illegible]	[illegible]
B.T.Co	2+	4-19-73	PC 26159
F/W	51	4-12-73	PC 26117
REVISION	H	4-12-73	
F/W	1	2-8-73	PC 25127
NEWVILLE	1	1-29-73	PC 24833
F/W	10	12-19-72	PC 19895
F/W	20	11-17-72	PC 24210
F/W	1&2+A	10-26-72	PC 23883
F/W	10	10-25-72	PC 23928
B/T	2+	10-25-72	PC 24057
F/W	20+	10-25-72	PC 24056
REVISION	E	10-25-72	
F/W	2	10-18-72	PC 23874
ISSUED TO	NO.	DATE	PKG. NO.

BANKERS TRUST PLAZA

A FISHER BROTHERS PROJECT

GREENWICH AND LIBERTY ST. N.Y. N.Y.

SHREVE, LAMB & HARMON ASSOCIATES P.C.
ARCHITECTS
475 PARK AVENUE SOUTH N.Y. N.Y. 10016

PETERSON AND BRICKBAUER
ASSOCIATED ARCHITECTS
919 THIRD AVENUE N.Y. N.Y. 10022

THE OFFICE OF JAMES RUDERMAN
STRUCTURAL ENGINEERS
515 MADISON AVENUE N.Y. N.Y. 10022

J. A. ROS, BAUM & BOLLES
MECH. & ELEC. ENGINEERS
345 PARK AVENUE N.Y. N.Y. 10022

1ST FL. CORE PLAN CONSTRUCTION

PROJECT NUMBER 7101

DRAWING NUMBER A33

DATE OCT. 18, 1971

SCALE 1/4" = 1'-0"

Harvey P. Clarkson
President