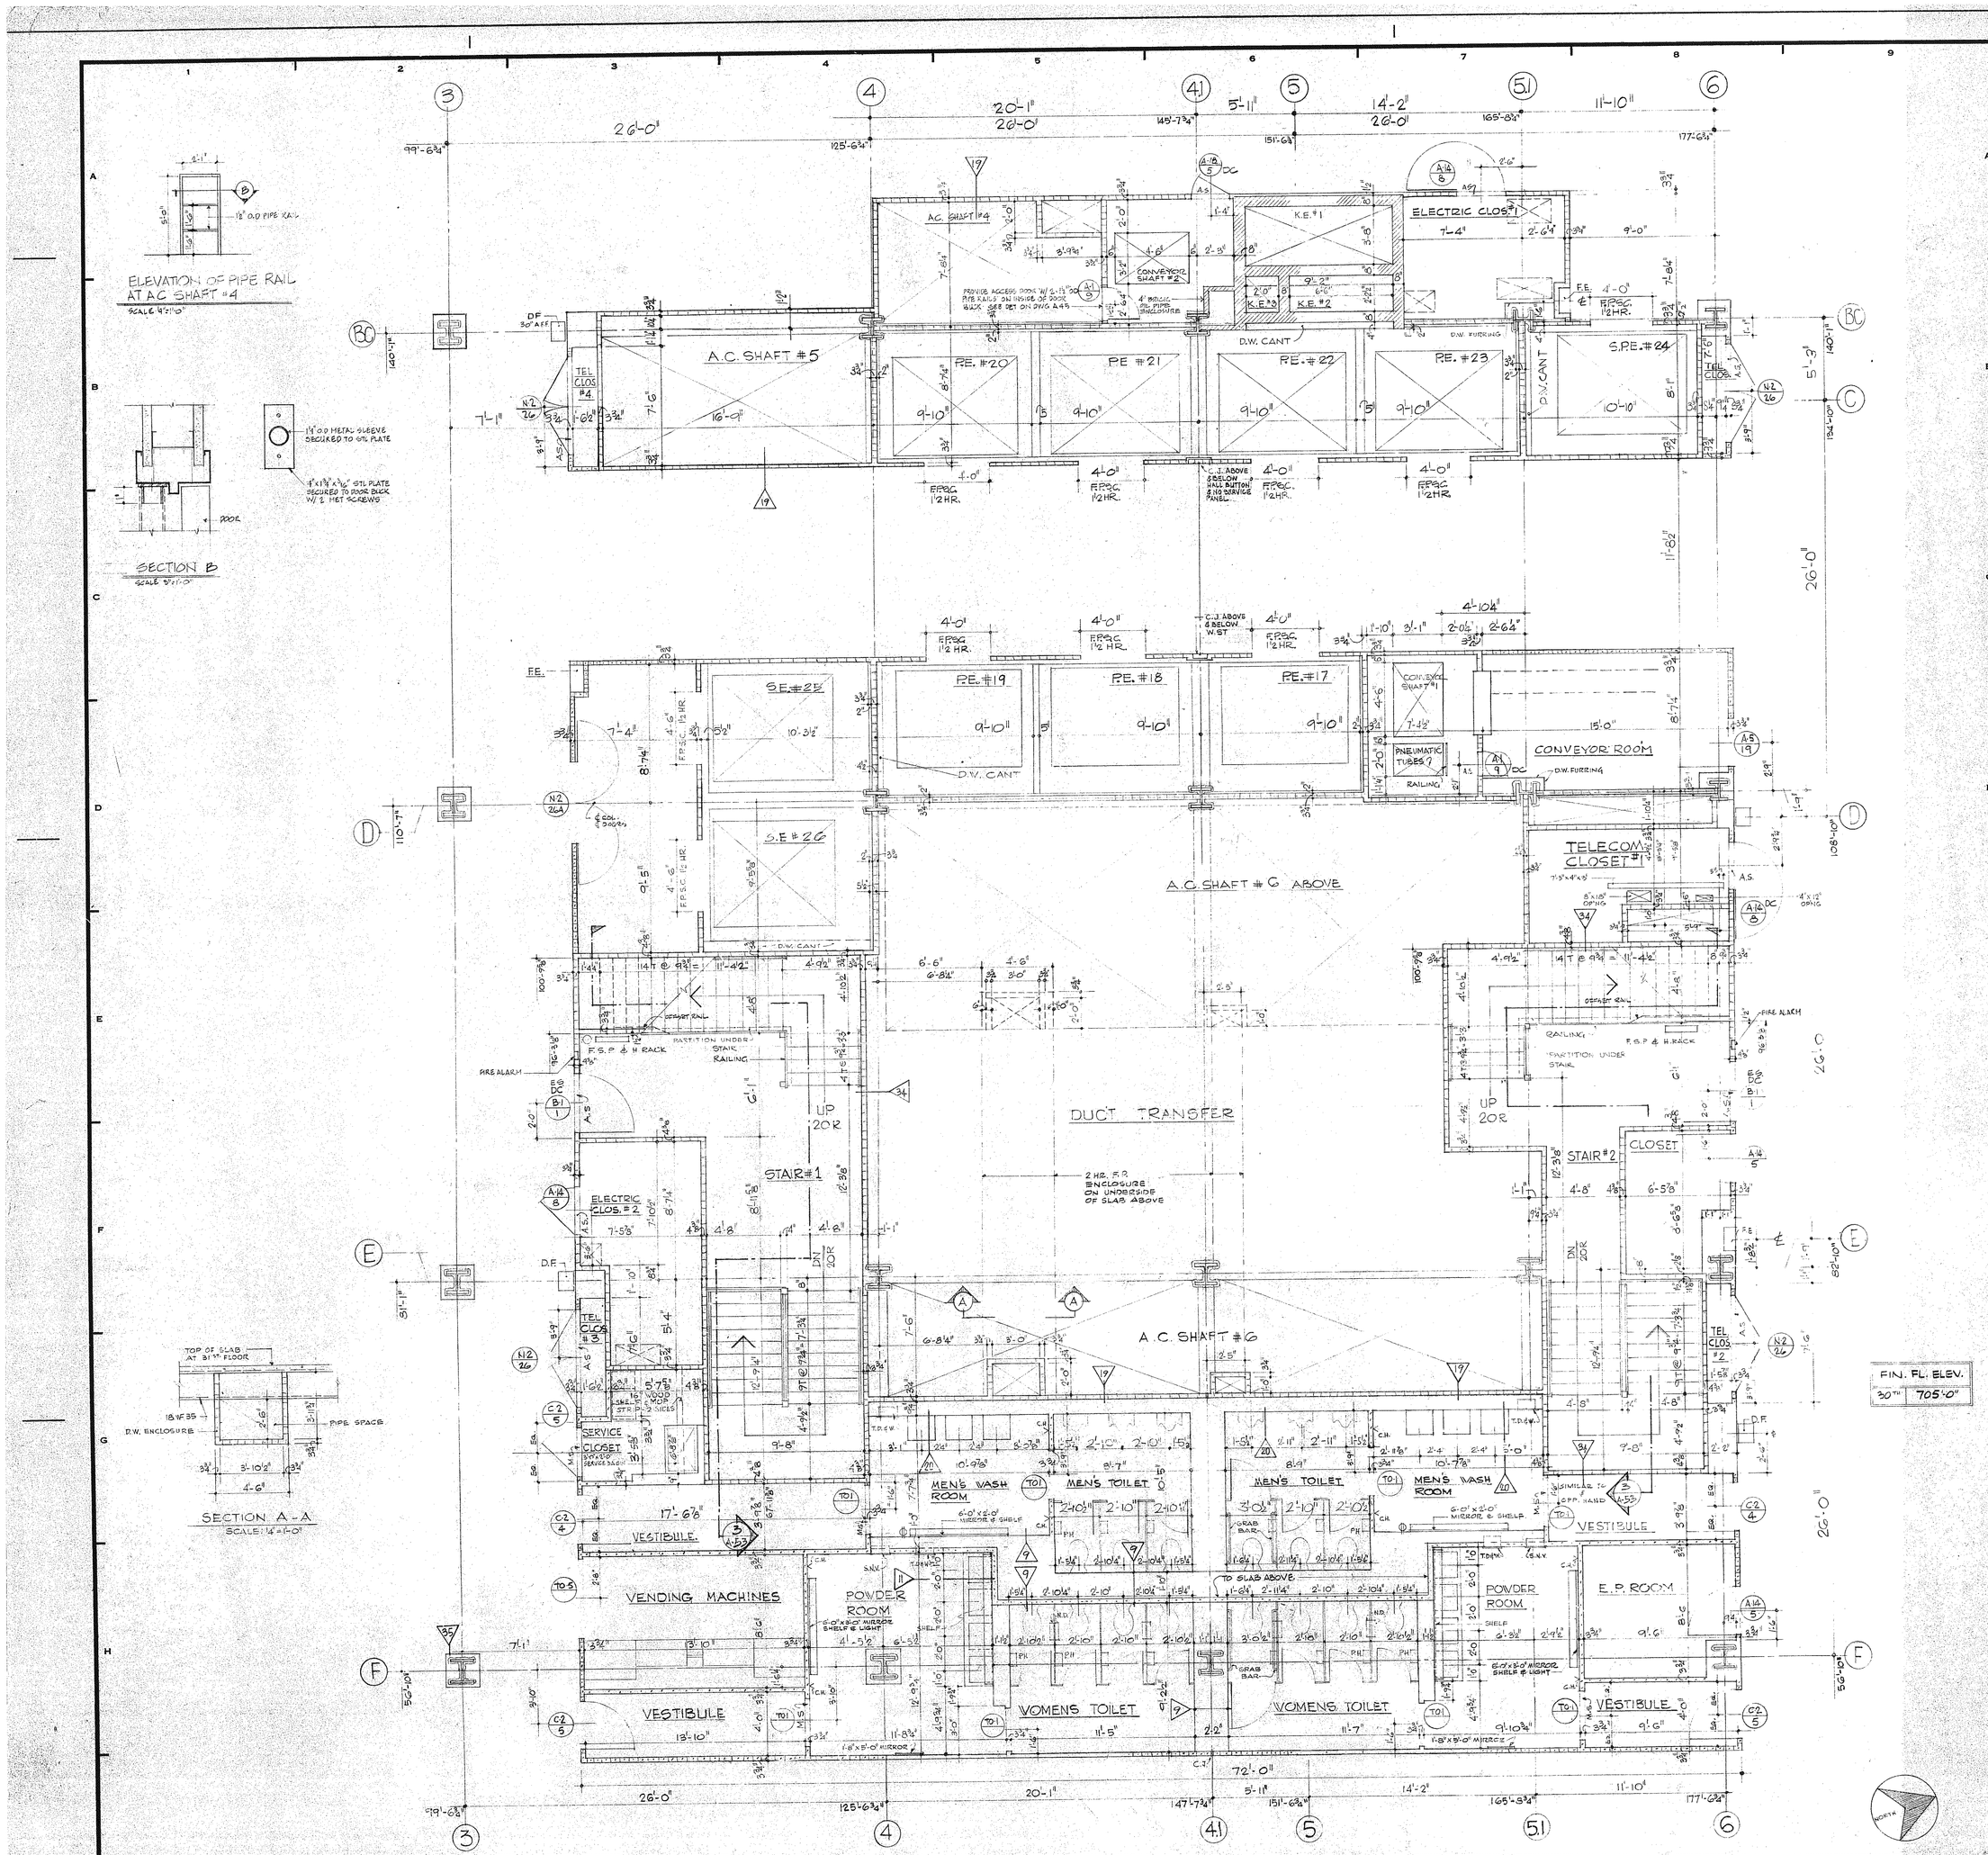

ELEVATION OF PIPE RAIL AT A.C. SHAFT #4
SCALE 1/4"=1'-0"

SECTION B
SCALE 3/4"=1'-0"

SECTION A-A
SCALE: 1/4"=1'-0"

30TH. FLOOR CONSTRUCTION CORE PLAN

SCALE: 1/4" = 1'-0"

REVISIONS			
NO.	DATE	DESCRIPTION	
A		ADDED PIPE ENCLOSURES IN SHAFTS #4, #5 WITH TRANSFER INDICATION @ 30TH FLOOR. ADDED PIPE ENCLOSURE @ COL. 41 B.C.	
B	3-16-72	REVISED PARTITION AT COL. 6D ADDED SECTION A-A OF PIPE TRANSFER ENCLOSURE REVISED MIRRORS & SHELVES IN TOILETS	
C	6-12-72	REVISED DIMENSIONS OF PIPE ENCLOSURE IN SHAFT #4 & TEL. CLOS. AT COL. 6C & G ADDED: OPENINGS IN SLAB IN TELECOM. CLOS #1, NEWEL POSTS IN STAIR #1, DIMENSIONS OF PIPE ENCLOSURES IN A.C. SHAFT #5 RELOCATED PARTITION BETWEEN CLOSET & STAIR #2 AT COL. 6/G. ADDED CONVEYOR SHAFT #2 AT COL 41 B.C	
D	7-24-72	ADDED DOOR & HARDWARE TYPES ADDED WALL TYPES DELETED CUP DISPENSERS REVISED & ADDED DIMENSIONS IN TOILETS ADDED F.E.	
E	9-1-72	ADDED DOOR CONTROL IN TELECOM. CLOS #1 STAIR #1 & STAIR #2	
F	4-12-73	REVISIONS IN ELEC. C.O. #82 ADDED K.E. #3, REV. DOOR & SWING ADDED WALL, RELOCATED DOOR INTO ELEC CLOS & RELOCATED DOOR INTO ELEC CLOS & DELETED URINAL SCREEN IN MEN'S TOILET REVISED SERVICE CLOS BASIN, ADDED BEAM IN TELECOM CLOS #1, ADDED FIRE ALARM'S W.ST., WALL BUTTON & NO SERVICE PANEL	
G	6-13-73	ADDED ACCESS DOOR & PIPE RAIL AT A.C. SHAFT #4, ADDED DOOR & GRILL INTO CONVEYOR SHAFT #1	

D.T.	1	2-27-74	PC 29608
F/W	2	2-4-74	PC 29226
F/W	4	1-24-74	PC 29215
F/W	1	12-18-73	PC 26296
I. MOLOMUT	1	11-14-73	PC 27649
F/W	2	11-12-73	PC 27647
F/W	10	11-6-73	PC 27646
F/W	10	7-12-73	PC 26481
F/W	30	6-18-73	PC 25711
B.T.C.	21	6-14-73	PC 25837
F/W	31	6-13-73	PC 25532
REVISION	G	6-13-73	
F/W	1	5-31-73	PC 25423
F/W	6	5-7-73	PC 25981
E.T.C.	21	4-11-73	PC 25631
F/W	31	4-12-73	PC 26115
REVISION	F	4-12-73	
G.H.K.	1	3-14-73	PC 25330
F/W	10	2-8-73	PC 25127
F/W	10	12-19-72	PC 19395
F/W	20	11-17-72	PC 24210
F/W	10	10-25-72	PC 23928
F/W	2	10-18-72	PC 23874
ISSUED TO	NO.	DATE	PKG. NO.

BANKERS TRUST PLAZA

A FISHER BROTHERS PROJECT

GREENWICH AND LIBERTY ST. N.Y. N.Y.

SHREVE, LAMB & HARMON ASSOCIATES P.C.
ARCHITECTS
475 PARK AVENUE SOUTH N.Y. N.Y. 10016

PETERSON AND BRICKBAUER
ASSOCIATED ARCHITECTS
919 THIRD AVENUE N.Y. N.Y. 10022

THE OFFICE OF JAMES RUDERMAN
STRUCTURAL ENGINEERS
515 MADISON AVENUE N.Y. N.Y. 10022

J A R O S , B A U M & B O L L E S
MECH. & ELEC. ENGINEERS
345 PARK AVENUE N.Y. N.Y. 10022

30TH FL. CORE PLAN - CONSTRUCTION
(32ND FL. TENANT)

Harvey P. Clarke
President

PROJECT NUMBER 7101

DRAWING NUMBER A45

DATE JAN 10, 1974

SCALE 1/4"=1'-0"