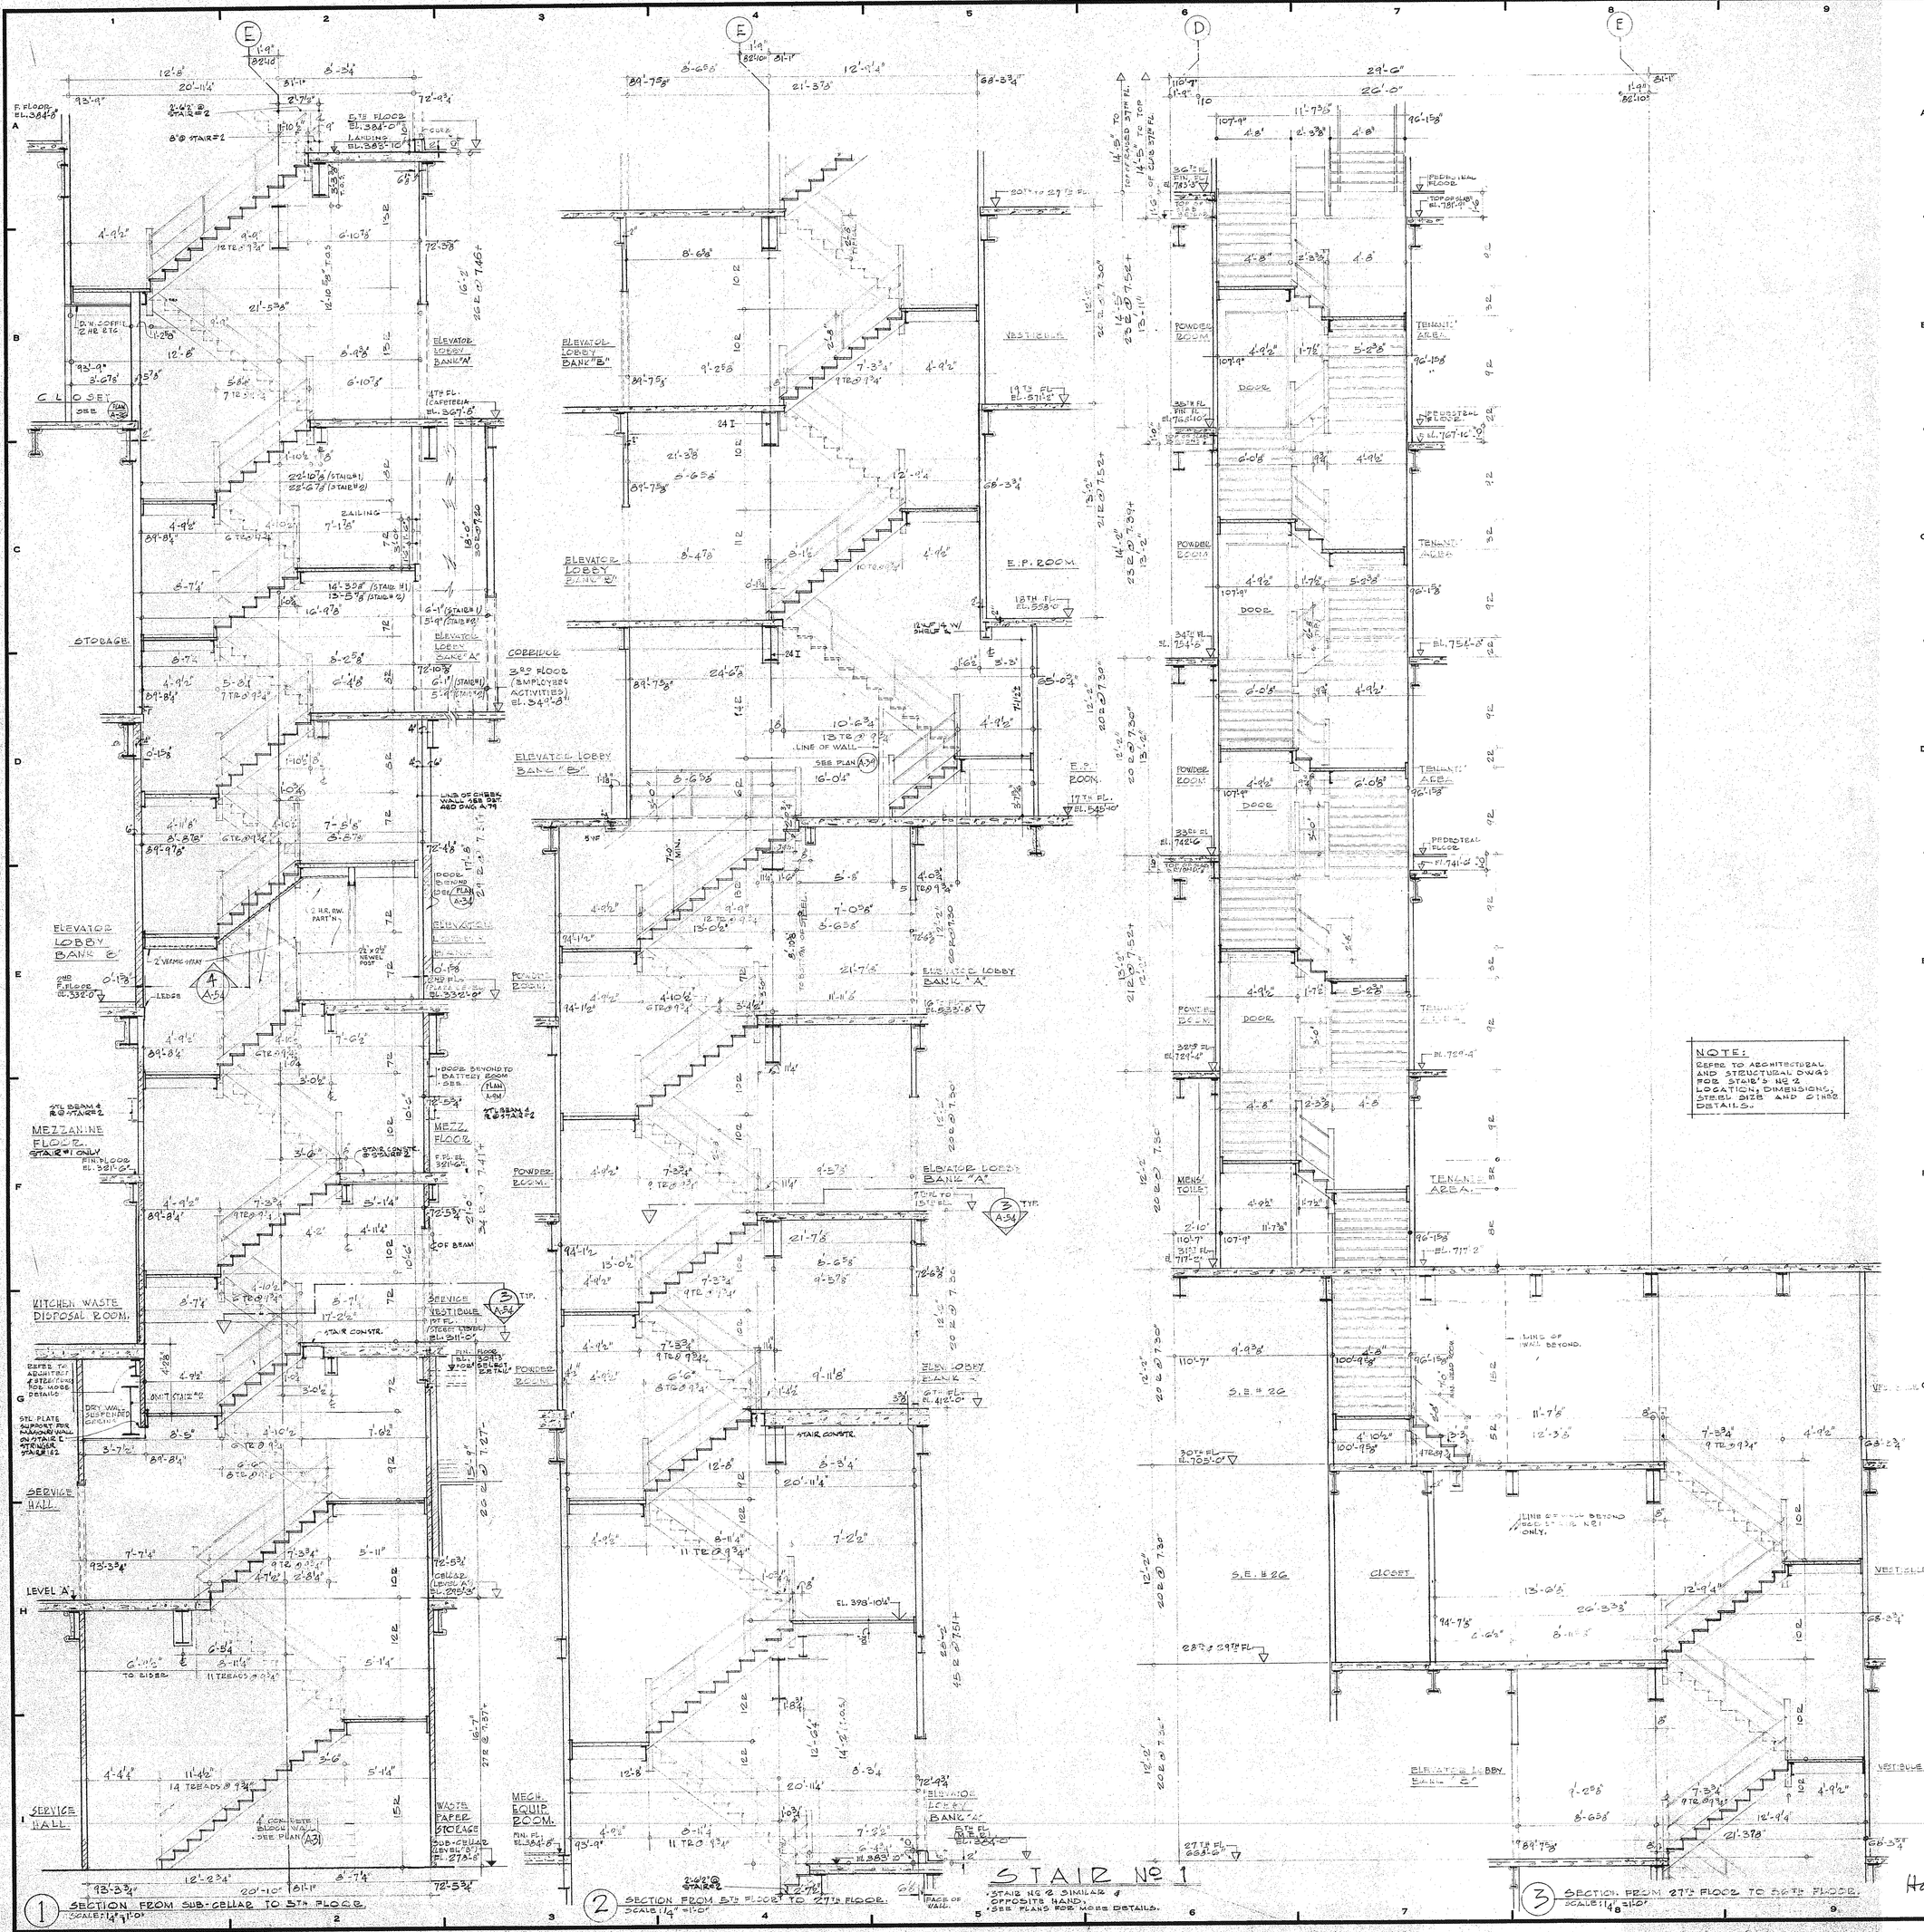

REVISIONS		
NO.	DATE	DESCRIPTION
A	1-18-72	SECT #1. ADDED DW @ 5TH FLOOR SECTION @ 5TH FL. STAIR CONSTR. @ DWS @ STA. #2 @ 5TH FL. STAIR CONSTR. @ LANDING ADJACENT @ 1ST FL. W @ 6,17,18,19 FLRS. SECT #2: REVISED ST. W @ 6,17,18,19 FLRS. SECT #3 @ 7TH FL. & 8TH FL.
B	4-6-72	SECTION 3 AT 31ST FLOOR & 32 ND FL. FLOOR REVISED
C	6-12-72	ADDED CMU & GWB WALL STAIR 1&2 BET. 2ND & 5TH FL. REVISED PLATFORM LOCATION BETWEEN 31ST & 32ND FL. (ON SECTION 3) REVISED LOCATION OF PLATE SUPPORTING MASONRY WALL AT FIRST PLATFORM BELOW 1ST FL LEVEL IN SECTION #1. INDICATED DRY WALL & FIBERGLASS PARTITION BETWEEN 2ND FLOOR & STAIR PLATFORM ABOVE (SECTION 2)
D	4-12-72	REVISED STAIR #1 AT LWR FL & STAIR PATCHES ABOVE TO 2" VERMIC GRAY

F/W	4	1-29-74	PC 29215
J. ROSEMAN	1	11-14-73	PC 21544
F/W	10+	10-25-73	PC 28157
H. KEISER	1	6-11-73	PC 23442
J.B.B.	1	6-5-73	PC 23434
F/W	6	5-7-73	PC 23181
B.T. Co.	2+	4-19-73	PC 26139
F/W	31	4-12-73	PC 26115
REVISION	D	4-12-73	
F/W	10	2-8-73	PC 25127
F/W	10	12-19-72	PC 19895
F/W	20	11-17-72	PC 24210
F/W	10	10-25-72	PC 25928
F/W	2	10-18-72	PC 23874
F/W	7	9-26-72	PC 22495
F/W	10	9-21-72	PC 22891
F/W	7+	9-7-72	PC 22774
J.B.B.	2	8-3-72	PC 22574
F/W	8+	7-24-72	PC 22695
BT	2+	7-24-72	PC 22016
CON ELECT.	2	7-24-72	PC 22697
F/W	12	6-26-72	PC 22653
F/W	8	6-13-72	PC 21977
RAISLER	1	6-13-72	PC 21976
REVISION	C	6-12-72	
F/W	2	5-24-72	PC 21837
CON ELEC	1	5-23-72	PC 21836
RAISLER	3	5-10-72	PC 21813
CON. ELEC	2	5-9-72	PC 21810
F/W	6	4-14-72	PC 20662
REVISION	B	4-6-72	
F/W	6	3-20-72	PC 21647
FINO	1	3-20-72	PC 21688
F/W	6+	3-14-72	PC 21643
B/T	2+	3-14-72	PC 21643
F/W	2	2-29-72	PC 21632
F/W	2	2-16-72	PC 21628
F/W	2	2-3-72	PC 21618

F/W	2	2-4-74	PC 29226
ISSUED TO	NO.	DATE	PKG. NO.

BANKERS TRUST PLAZA

A FISHER BROTHERS PROJECT

GREENWICH AND LIBERTY ST. N.Y. N.Y.

SHREVE, LAMB & HARMON ASSOCIATES P.C.
ARCHITECTS
475 PARK AVENUE SOUTH N.Y. N.Y. 10016

PETERSON AND BRICKBAUER
ASSOCIATED ARCHITECTS
919 THIRD AVENUE N.Y. N.Y. 10022

THE OFFICE OF JAMES RUDERMAN
STRUCTURAL ENGINEERS
515 MADISON AVENUE N.Y. N.Y. 10022

J A R O S , B A U M & B O L L E S
MECH. & ELEC. ENGINEERS
345 PARK AVENUE N.Y. N.Y. 10022

MISCELLANEOUS IRON DETAILS
SHEET Nº 1
STAIRS Nº 1 & Nº 2 - SECTIONS

PROJECT NUMBER
7101

DRAWING NUMBER
A 53

DATE JAN 3, 1972

SCALE 1/4"=1'-0"

Harry P. Clarkson

THIS DWG. PREPARED A-CAD