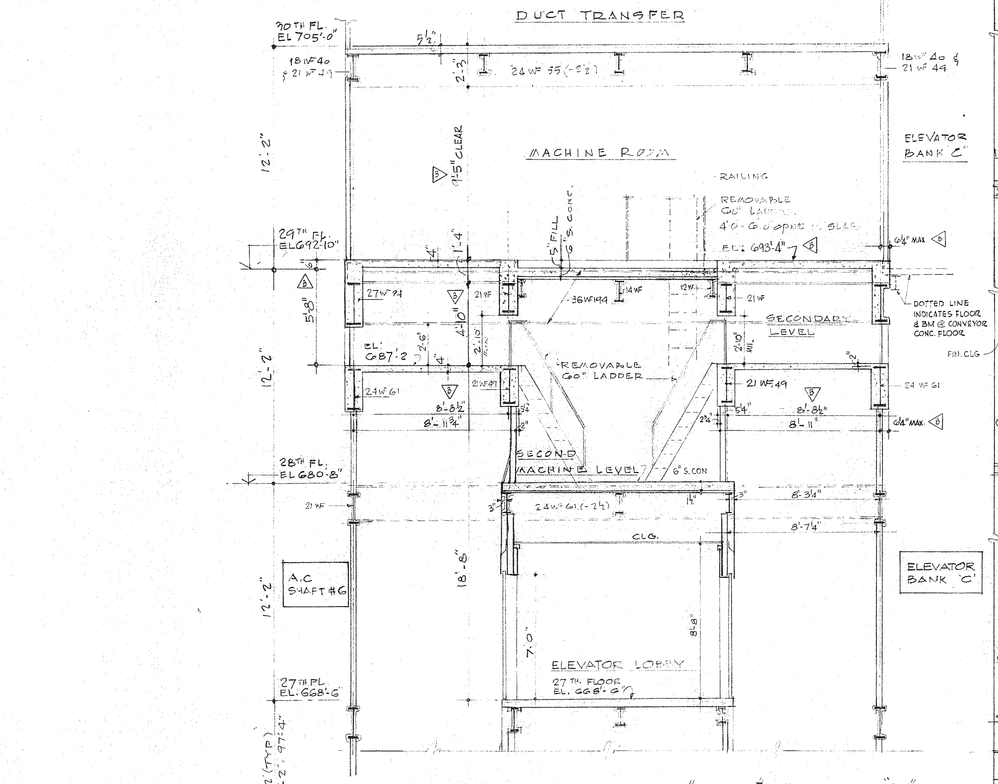

INTERMEDIATE RISE ELEVATORS #9 THRU #16 - BANK "B"
SECTION THRU MACHINE ROOMS

NOTE:- REFER TO CODE PLANS FOR LOCATION OF ACCESS STAIR FROM 28TH FL TO 27TH FL, DWGS. A-43 & A-44

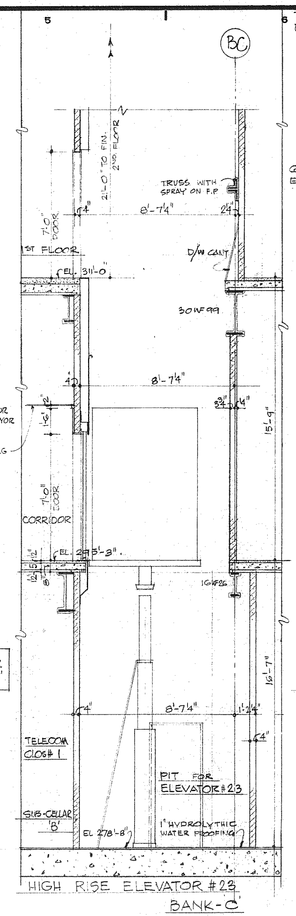

HIGH RISE ELEVATOR #23 BANK-C
SECTION THRU PIT

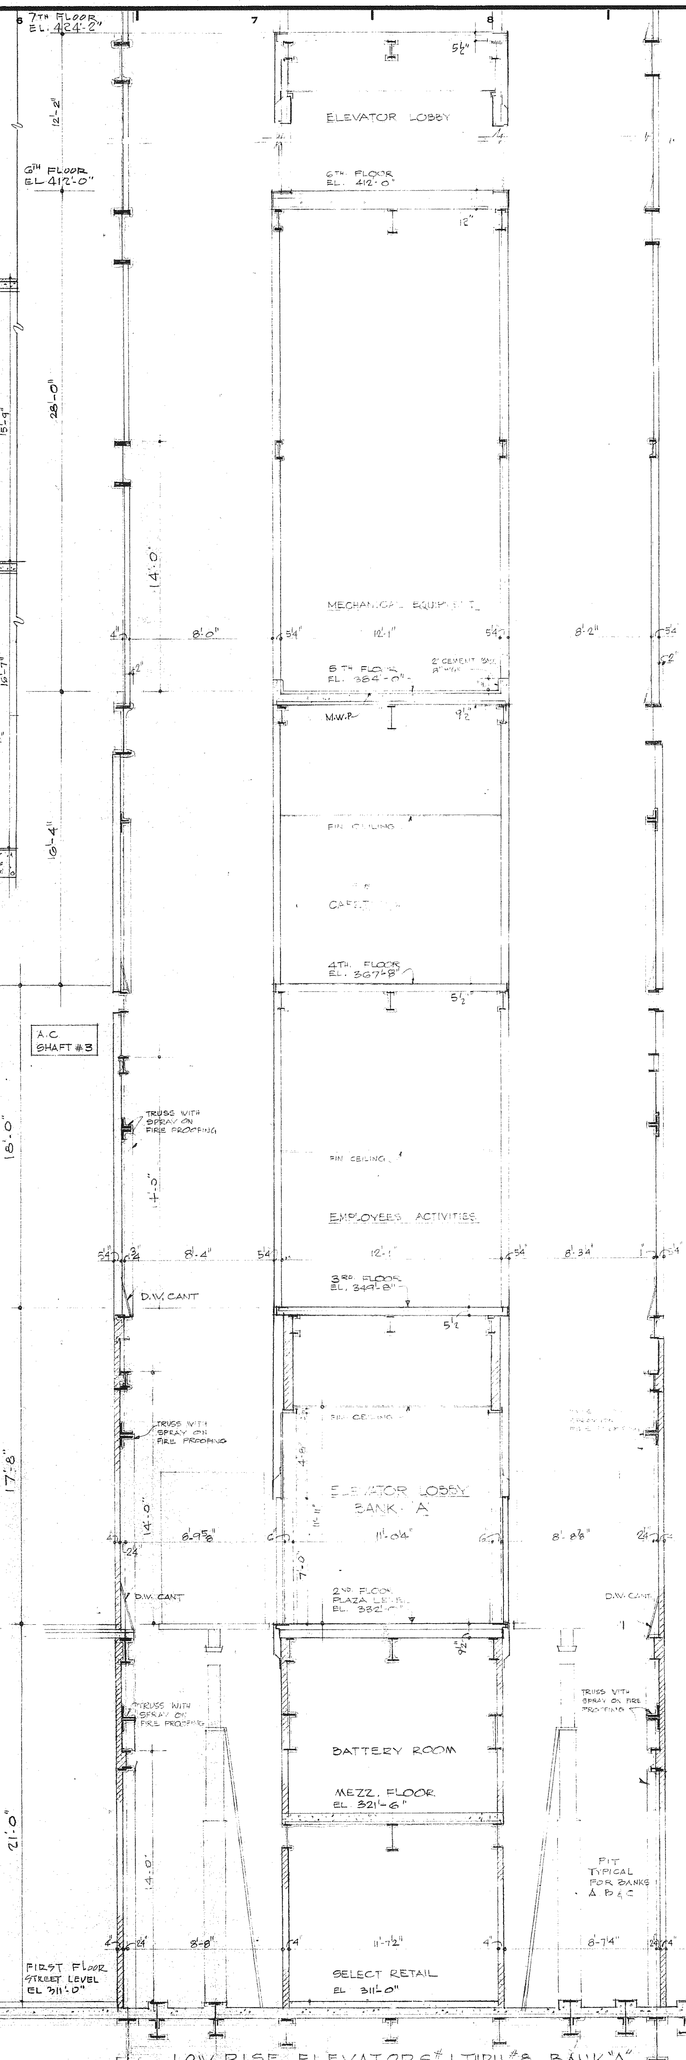

LOW RISE ELEVATORS #1 THRU #8 BANK "A"
ELEVATORS #9 THRU #16 BANK 'B' - SIMILAR
ELEVATORS #17 THRU #23 BANK C - SIMILAR
SECTION THRU SHAFTS

NOTES:
1. FLOORS SHOWN ON DRAWING ARE CONSTRUCTION FLOORS
SEE SECT. ABOVE FOR ELEV. PIT EXTENSION TO CELLAR.

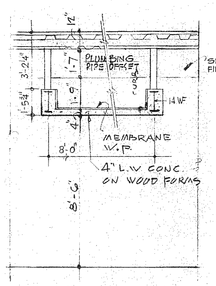

SECTION "A"

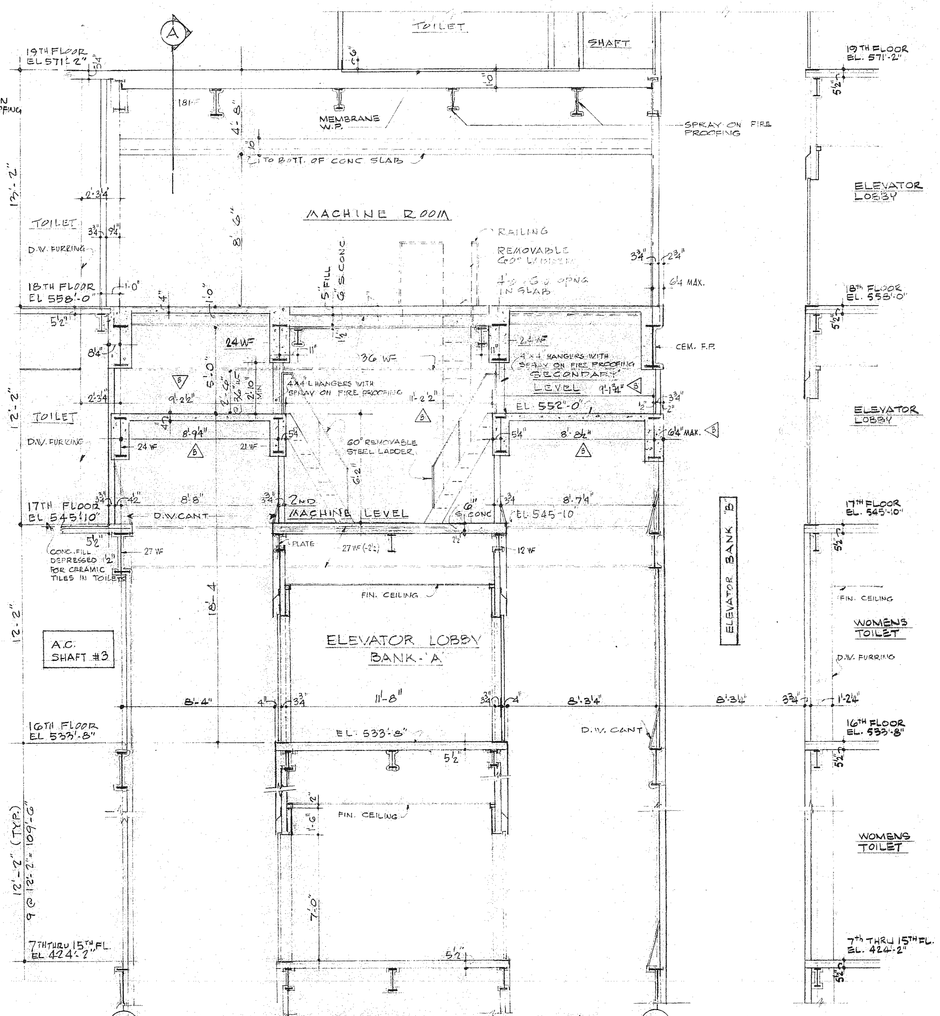

LOW RISE ELEVATORS #1 THRU #8 - BANK 'A'
CONTINUATION SECTION THRU SHAFTS

REVISIONS		
NO.	DATE	DESCRIPTION
A	12-30-71	SECTION THRU PIT OF ELEV. #23 ADDED, GENERAL CORRECTIONS MADE.
B	2-16-72	REVISED DIMENSIONS NOTED ◁ AT SECTION THRU ELEV BANKS A & B
C	5-12-72	REVISED LOCATION OF PARTNS ENCLOSING MACHINE ROOM AT 18TH FLOOR

F/W	2	2-4-74	PC 29226
F/W	4	1-29-74	PC 29215
J. BROEKMAN	1	11-14-73	PC 27649
F/W	10+	10-23-73	PC 28157
F/W	6	5-7-73	PC 23981
B.T. Co.	24	4-19-73	PC 26139
F/W	31	4-12-73	PC 26115
F/W	10	2-8-73	PC 25127
F/W	10	12-19-72	PC 19896
F/W	20	11-17-72	PC 24210
F/W	10	10-25-72	PC 23928
F/W	2	10-18-72	PC 23874
F/W	7	9-26-72	PC 22998
F/W	10	9-21-72	PC 22891
F/W	74	9-7-72	PC 22974
J.B.B.	2	8-3-72	PC 22574
F/W	84	7-24-72	PC 22695
B.T.	2+	7-24-72	PC 22696
CON ELECT	2	7-24-72	PC 22697
F/W	12	6-26-72	PC 22653
F/W	8	6-13-72	PC 21977
RAISLER	1	6-13-72	PC 21976
REVISION	C	6-12-72	
F/W	2	5-24-72	PC 21837
CON ELEC	1	5-23-72	PC 21836
RAISLER	3	5-10-72	PC 21813
CON. ELEC	2	5-9-72	PC 21810
F/W	6	4-14-72	PC 21686
F/W	9	3-20-72	PC 21647
FINO	1	3-20-72	PC 21648
F/W	5+	3-14-72	PC 21643
B/T	2+	3-14-72	PC 21642
F/W	2	2-29-72	PC 21632
F/W	2	2-16-72	PC 21628
REVISION	B	2-16-72	
F/W	2	2-16-72	PC 21628
F/W	2	2-3-72	PC 21618
F/W	4	1-21-72	PC 21605
F/W	1	12-14-72	PC 21555
B.T./2 188/3 BUD/2 BIEBER/2	9	1-13-72	PC 20195
F/W	6	1-13-72	PC 20194
F/W	2	1-11-72	PC 20193
B.T. Co	1	1-11-72	PC 20191
RAISLER 188/3 BUD/2	14	1-6-72	PC 21824
B.T./2 CASTELLI/2	4	1-6-72	PC 21825
REVISION	A	12-30-71	
J.B.B.	2	12-8-71	PC 19245
F/W	3	11-4-71	PC 19080

ISSUED TO	NO.	DATE	PKG. NO.

BANKERS TRUST PLAZA

A FISHER BROTHERS PROJECT

GREENWICH AND LIBERTY ST. N.Y. N.Y.

SHREVE, LAMB & HARMON ASSOCIATES P.C.
ARCHITECTS
475 PARK AVENUE SOUTH N.Y. N.Y. 10016

PETERSON AND BRICKBAUER
ASSOCIATED ARCHITECTS
919 THIRD AVENUE N.Y. N.Y. 10022

THE OFFICE OF JAMES RUDERMAN
STRUCTURAL ENGINEERS
515 MADISON AVENUE N.Y. N.Y. 10022

JAROS, BAUM & BOLLES
MECH. & ELEC. ENGINEERS
345 PARK AVENUE N.Y. N.Y. 10022

ELEVATOR SECTIONS
SHEET No. 1

Harvey W. Clarkson
President

THIS DRAWING PREVIOUSLY A-56

PROJECT NUMBER 7101

DRAWING NUMBER A 57

DATE NOV. 4, 1971

SCALE 1/4" = 1'-0"