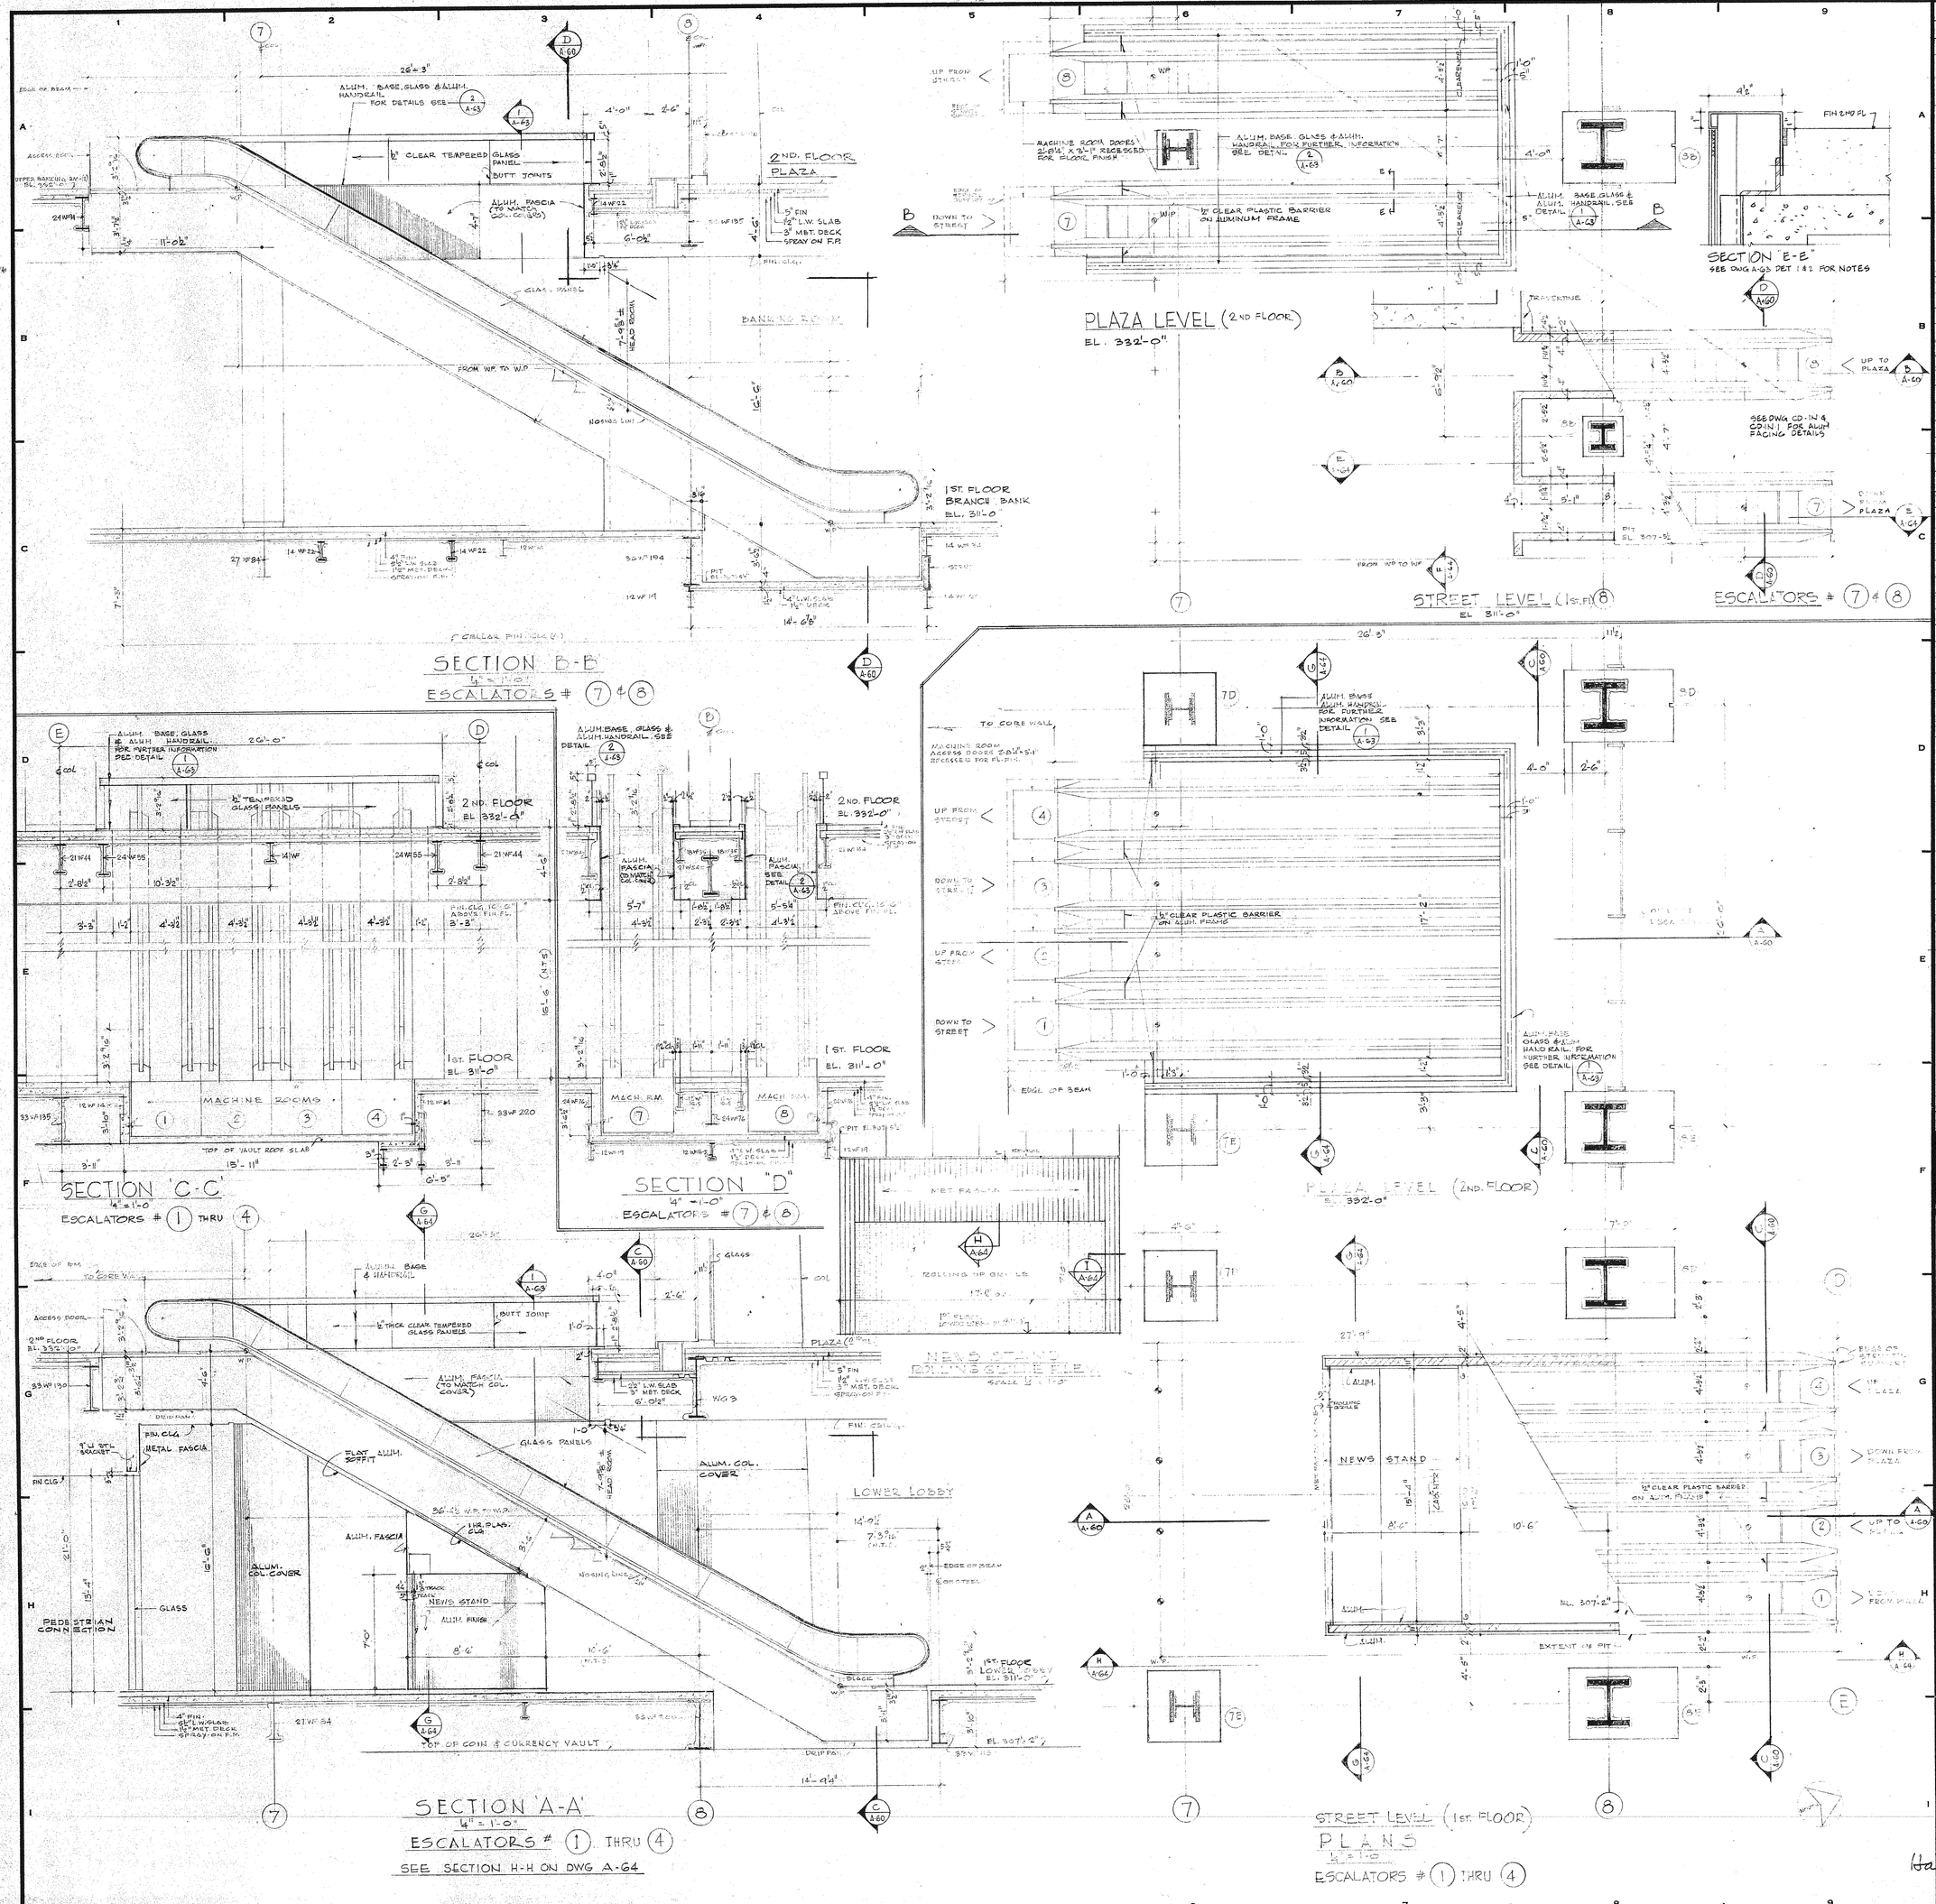

REVISIONS			
NO.	DATE	DESCRIPTION	
A	1-6-72	GENERAL REVISION	
B	3-14-72	ADDED PLASTIC BARRIER ON BRONZE FRAME	
C	6-12-72	DELETED ESCALATOR WORKING POINT REFERENCE DIMS.	
D	9-12-72	REVISED DIMS. TO SUIT NEW TYPE ESCALATORS. REVISED PLAZA PLAN AT ESCALATORS 7&8 TO AGREE WITH NEW BRANCH BANK LAYOUT BLDG DEPT. REV. NO. 1 DTD. 9-6-72 ON 1-NEW STAND SECT. A-A	
E	9-19-72	DELETED "FINISHED & GRIND ALUM."	
F	4-12-73	ADDED SECTION E-E"	

F/W	2	11-19-73	PC 27650
J. WIDERMAN	1	11-23-73	PC 27649
B.T. Co.	1	10-25-73	PC 26164
F/W	6	5-7-73	PC 23781
B.T. Co.	2+	4-19-73	PC 25139
F/W	31	4-12-73	PC 26115
REVISION	F	4-12-73	
F/W	10	2-8-73	PC 25127
JACK LOWERY	1	1-31-73	PC 24436
F/W	10	12-19-72	PC 19895
F/W	20	11-17-72	PC 24210
F/W	10	10-25-72	PC 23928
F/W	2	10-18-72	PC 23874
F/W	7	9-26-72	PC & 22993
F/W	10	1-21-72	PC 22891
B.T.	2+	9-21-72	PC 22988
REVISION	E	9-19-72	
BLDG. DEPT	2	9-12-72	PC 22976
REVISION	D	9-12-72	
F/W	7+	9-7-72	PC 22974
DOFB	1	8-30-72	PC 22966
CON ELECT	2	7-24-72	PC 22697
F/W	12	6-22-72	PC 22653
F/W	8	6-13-72	PC 21977
RAISLER	1	6-13-72	PC 21976
REVISION	C	6-12-72	
F/W	2	5-24-72	PC 21837
CON ELEC	1	5-23-72	PC 21836
RAISLER	3	5-10-72	PC 21813
CON ELEC	2	5-9-72	PC 21810
F/W	6	4-14-72	PC 20482
B.T.	2+	4-3-72	PC 20461
F/W	8+	4-3-72	PC 20462
F/W	6	3-20-72	PC 21647
FINO	1	3-20-72	PC 21648
F/W	6+	3-14-72	PC 21645
B.T.	2+	3-14-72	PC 21644
REVISION	B	3-14-72	
F/W	2	2-29-72	PC 21632
F/W	2	2-16-72	PC 21628
F/W	2	2-3-72	PC 21618
F/W	8	2-2-72	PC 21614
F/W	2	1-21-72	PC 19838
CAM	1	1-21-72	PC 19837

J. LOWERY	1	1-2-75	PC 31638
F/W	2	2-4-74	PC 29226
F/W	A	1-29-74	PC 29215
ISSUED TO	NO.	DATE	PKG. NO.

BANKERS TRUST PLAZA

A FISHER BROTHERS PROJECT

GREENWICH AND LIBERTY ST. N.Y. N.Y.

SHREVE, LAMB & HARMON ASSOCIATES P.C.
ARCHITECTS
475 PARK AVENUE SOUTH N.Y. N.Y. 10016

PETERSON AND BRICKBAUER
ASSOCIATED ARCHITECTS
919 THIRD AVENUE N.Y. N.Y. 10022

THE OFFICE OF JAMES RUDERMAN
STRUCTURAL ENGINEERS
515 MADISON AVENUE N.Y. N.Y. 10022

JAROS, BAUM & BOLLES
MECH. & ELEC. ENGINEERS
345 PARK AVENUE N.Y. N.Y. 10022

ESCALATOR DETAILS
SHEET NO 1
#1, #3, #4, #7 AND #8

Harvey P. Clarkson
President

PROJECT NUMBER 7101

DRAWING NUMBER A 60

DATE DEC. 9, 1971

SCALE 4" = 1'-0"

THIS DWG. SUPERSEDES A-59