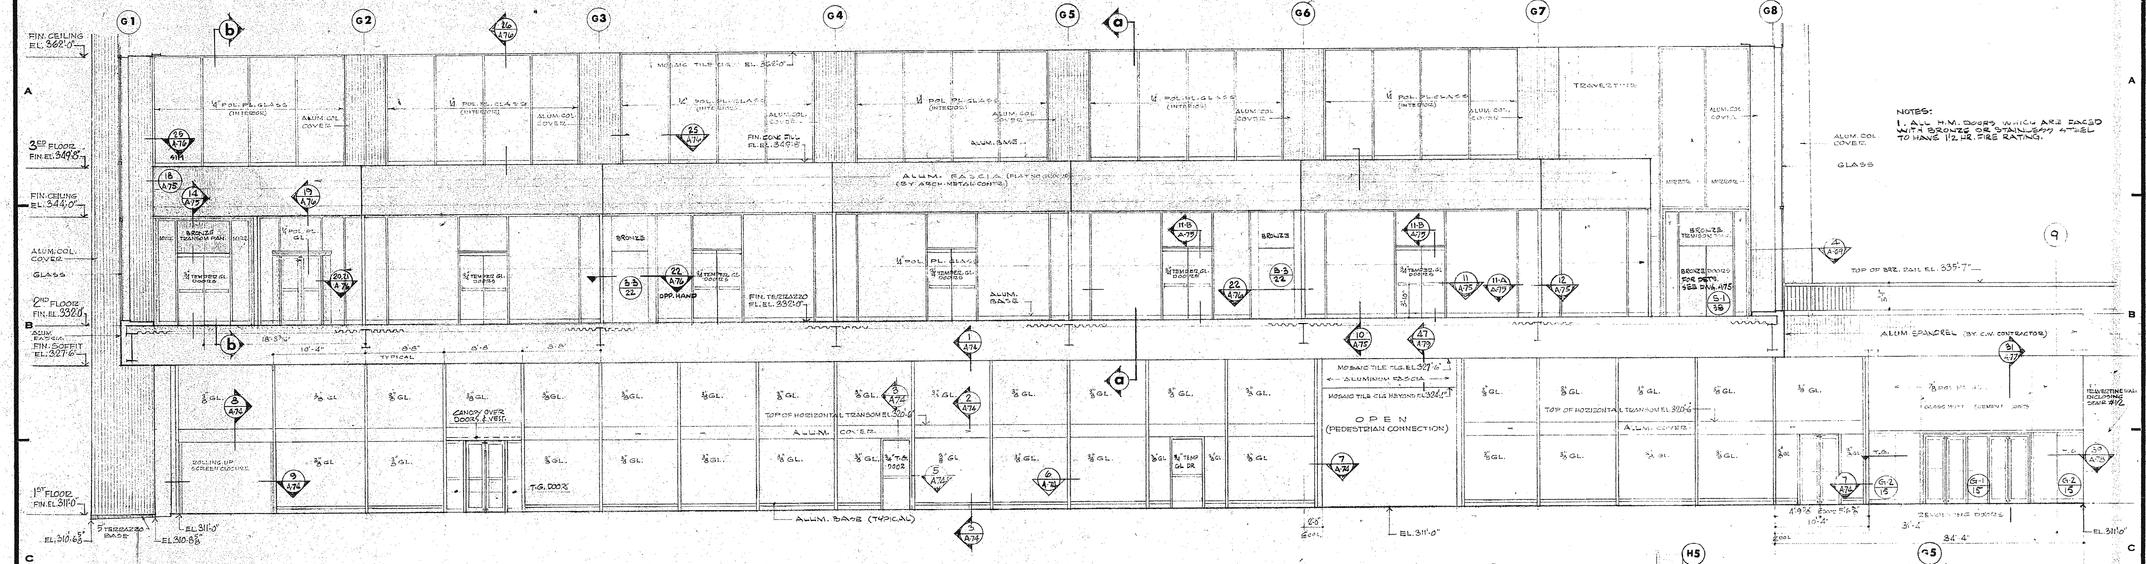

GREENWICH STREET PART ELEVATION AND SECTION (EAST)
SCALE 1/8"=1'-0"

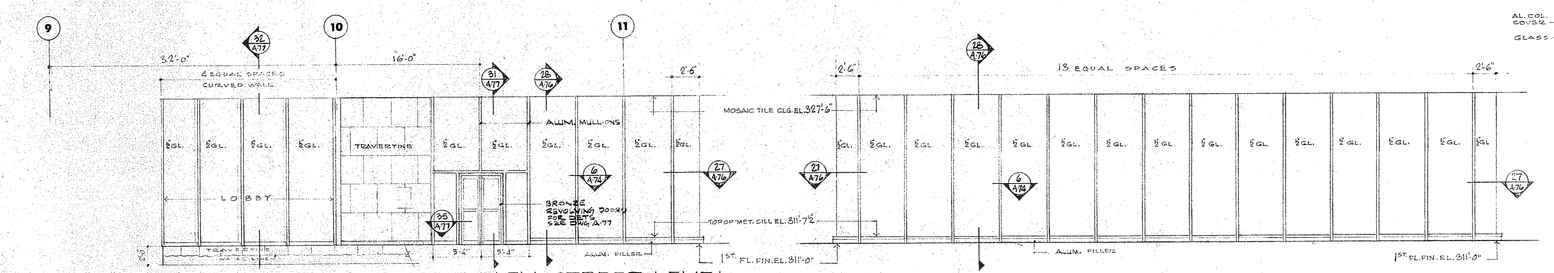

BANK ENTRANCE EAST ELEV. STREET LEVEL
LOOKING WEST
SCALE 1/8"=1'-0"

LIBERTY STREET ELEVATION-STREET LEVEL
SCALE 1/8"=1'-0"

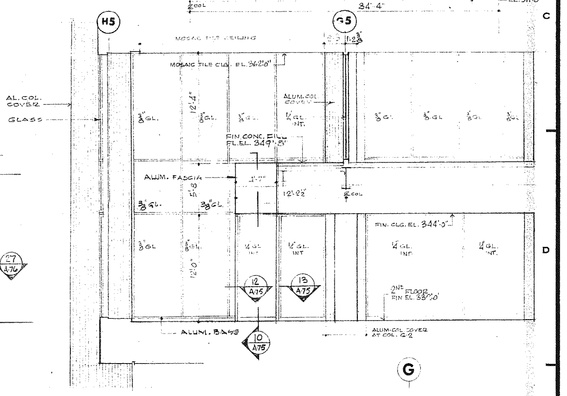

SECTION **a-a**
SCALE 1/8"=1'-0"

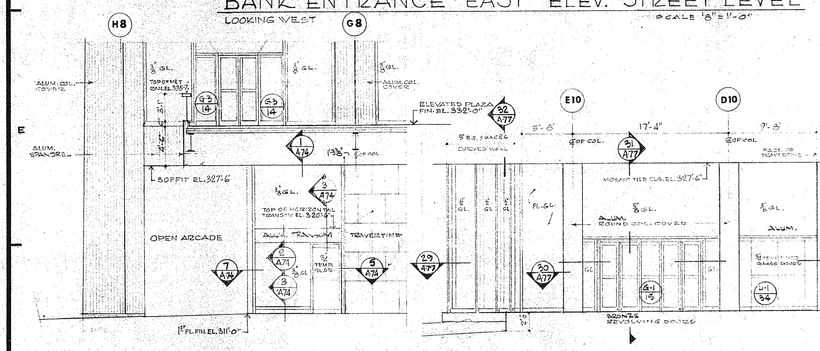

LIBERTY STR. PART ELEVATION
LOOKING SOUTH
SCALE 1/8"=1'-0"

LIBERTY STR. LOBBY ENTRANCE ELEV.
SCALE 1/8"=1'-0"

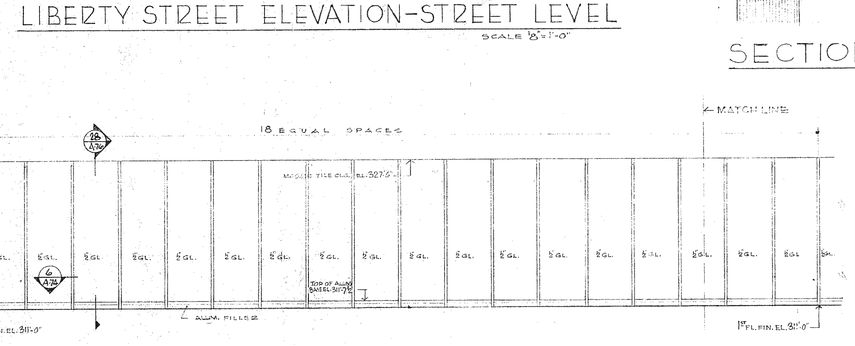

WASHINGTON STREET ELEVATION-STREET LEVEL
SCALE 1/8"=1'-0"

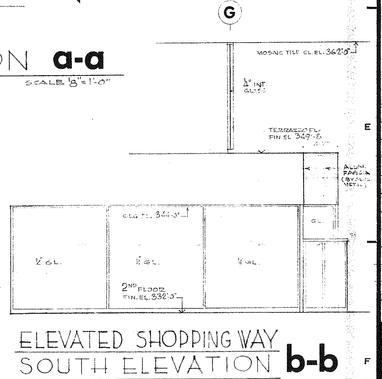

ELEVATED SHOPPING WAY
SOUTH ELEVATION **b-b**
SCALE 1/8"=1'-0"

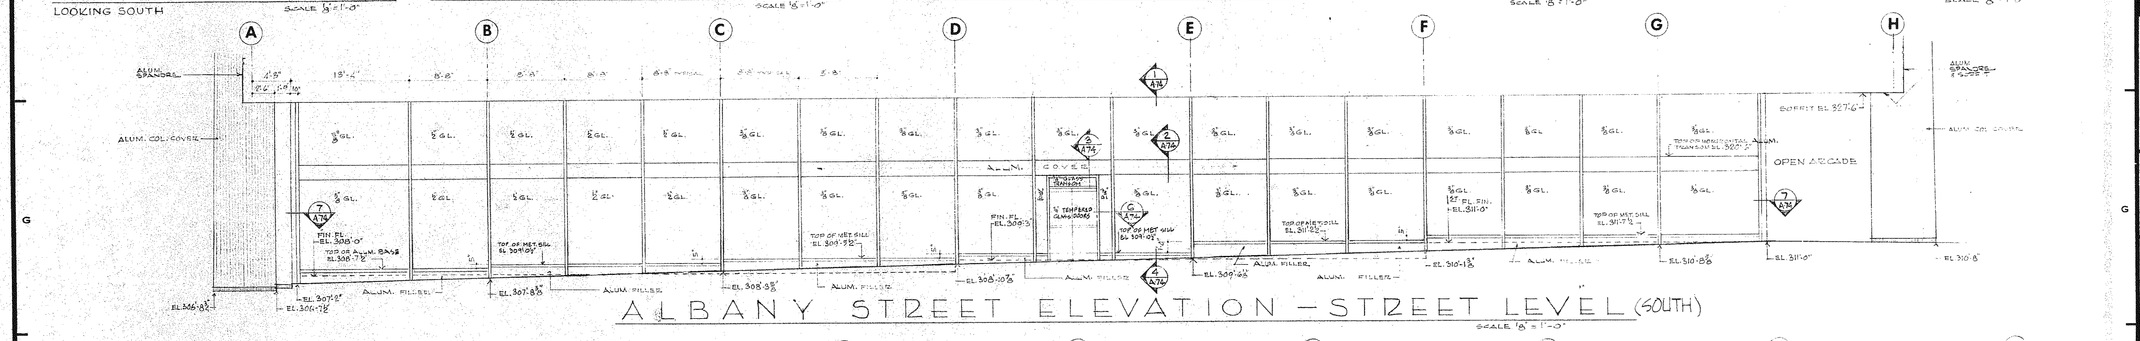

ALBANY STREET ELEVATION — STREET LEVEL (SOUTH)
SCALE 1/8"=1'-0"

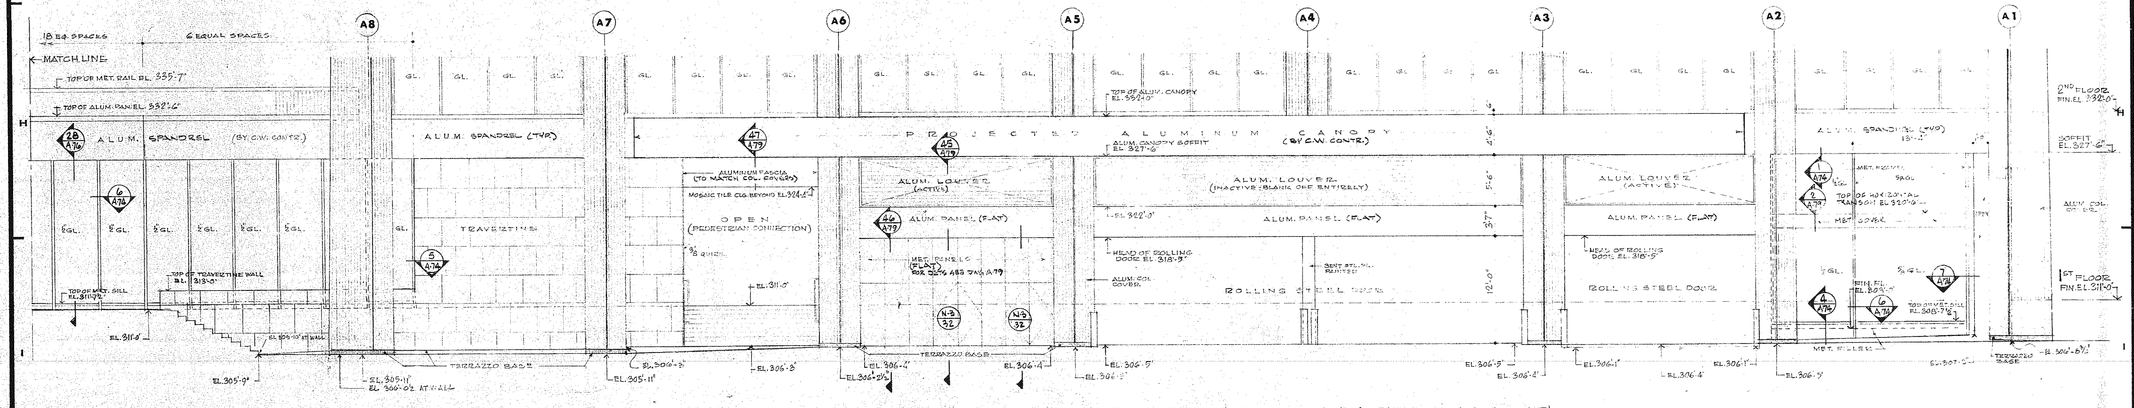

WASHINGTON STREET PART ELEVATION (WEST)
SCALE 1/8"=1'-0"

REVISIONS		
NO.	DATE	DESCRIPTION
A	5-5-72	SHIFT 1ST FLOOR TO MEET CODE, ELIMINATE STREET LEVEL WINDOWS AND ADJUST COLUMN AT 2ND FLOOR & PLAZA LEVEL. REVISED SCREENWICH STR. ENTRANCE AND TEST OPENING AS PER AGREEMENT OF 5-2-72 WITH BANKERS TRUST. DESIGN SK NOTED NOV. 16, '71. THIS DWG WAS PREVIOUSLY NUMBERED A-53 & TITLED "ARCHITECTURAL METAL"
B	6-12-72	ADDED 81'6" DOOR TO GREENWICH ST. ELEV. 2ND FLR. COL. 5, REVISED FIN. OF 3RD FL. FROM EL. 542.0 TO CONC. FIN. DELETED GENERAL NOTE.
C	9-15-72	ADDED GRILLWORK & REVISED ELEVATIONS & COLS.
D	3-14-73	REDESIGNATE COVER BETWEEN COL A3 & A4 IN WASHINGTON ST. ELEV. ADDED DOORS ON GREENWICH ST. ELEV & ALBANY ST ELEV AS PER D.T.
E	9-26-73	ADDED SHOP FRAMES, GLASS DOORS TO 2ND FL. GREENWICH STR. EL. & SELECT RETAIL TO ELEV. SHOPPING WAY. CHANGED 2ND FL. ENTRANCE DOORS AT COL G1 AT ELEV. SHOPPING WAY FROM BRONZE CLAD WOOD TO TEMPERED GL. DOORS. TEMP. GL. DOORS AT WEST ST., GREENWICH EL. (BETW. COL. G-8 & G-9) REPLACED BY REVOLV. DOOR. ADDED NEW REVOLVING DOOR TO COL. G7 & G8. DELETED TEMP. GL. DOOR ON ALBANY ST. BET. COL. B & C.
F	3-1-74	REVOLV. DOOR HEAD, COL. G-8 RELOCATED AND ADDED NEW TEMP. GL. DOOR. 100. (SFT.) N.F. AT EL. 310.0. ON ALBANY ST. BET. COL. 1 & 2. ADD SWING DOOR IN ACCESS SCREENWICH ST. BET. COL. G2-G3

ISSUED TO	NO.	DATE	PKG. NO.
F/N	3	8-7-74	PC 30931
F/N	5	7-10-74	PC 30664
ROTHENBERG	1	5-7-74	PC 30058
SAPIR (WARM)	1	4-22-74	PC 30052
F/N	3&4	3-11-74	PC 29615
REVISION	F	3-1-74	
F/W	2	2-4-74	PC 29326
F/W	1	1-30-74	PC 29221
F/W	4	1-29-74	PC 29215
B.T.	2	2-28-74	PC 29237
J.D. CO.	1	11-14-73	PC 27647
B.T. CO.	1	10-29-73	PC 27186A
F/N	3&5	9-27-73	PC 27490
REVISION	E	9-26-73	

BANKERS TRUST PLAZA

A FISHER BROTHERS PROJECT

GREENWICH AND LIBERTY ST. N.Y. N.Y.

SHREVE, LAMB & HARMON ASSOCIATES P.C.
ARCHITECTS
475 PARK AVENUE SOUTH N.Y. N.Y. 10016

PETERSON AND BRICKBAUER
ASSOCIATED ARCHITECTS
919 THIRD AVENUE N.Y. N.Y. 10022

THE OFFICE OF JAMES RUDERMAN
STRUCTURAL ENGINEERS
515 MADISON AVENUE N.Y. N.Y. 10022

J A R O S , B A U M & B O L L E S
MECH. & ELEC. ENGINEERS
345 PARK AVENUE N.Y. N.Y. 10022

ORNAMENTAL METAL DETAILS
SHEET No. 1

PROJECT NUMBER 7101

DRAWING NUMBER **A 73**

DATE NOV. 11, 1971

SCALE 3/8" = 1'-0"

THIS DRWG. PREVIOUSLY A-53

A53