REVISIONS		
NO.	DATE	DESCRIPTION
1	6-12-72	REVISED AS CIRCLED <>1
2	7-10-72	ADDED BEAM AT KNOCK-OUT PANEL NEAR COL. BC-6.1; AND REMOVED 3 BEAMS NEAR COL. BC-4, AS CIRCLED <>2 ADDED BEAM & OPENING NEAR COL. A2
3	8-4-72	REVISED ELEVATION OF SWI6 BEAMS BETWEEN ELEVATOR SHAFTS, ADDED OPNS. NEAR COL. C-7, REVISED AS CIRCLED <>3
4	8-29-72	MOVED BM. NEAR COL. G4-G5 FOR CONSTRUCTION HOIST AS CIRCLED <>4
5	10-13-72	DIM. ADDED @ COOLING TOWER SUPPORT
6	12-1-72	ADDED REINF. NEAR COL. D-5.1 FOR CONVEYOR DRIVE LOADS, ADDED BOTTOM COVER PL, REVIS. <>5

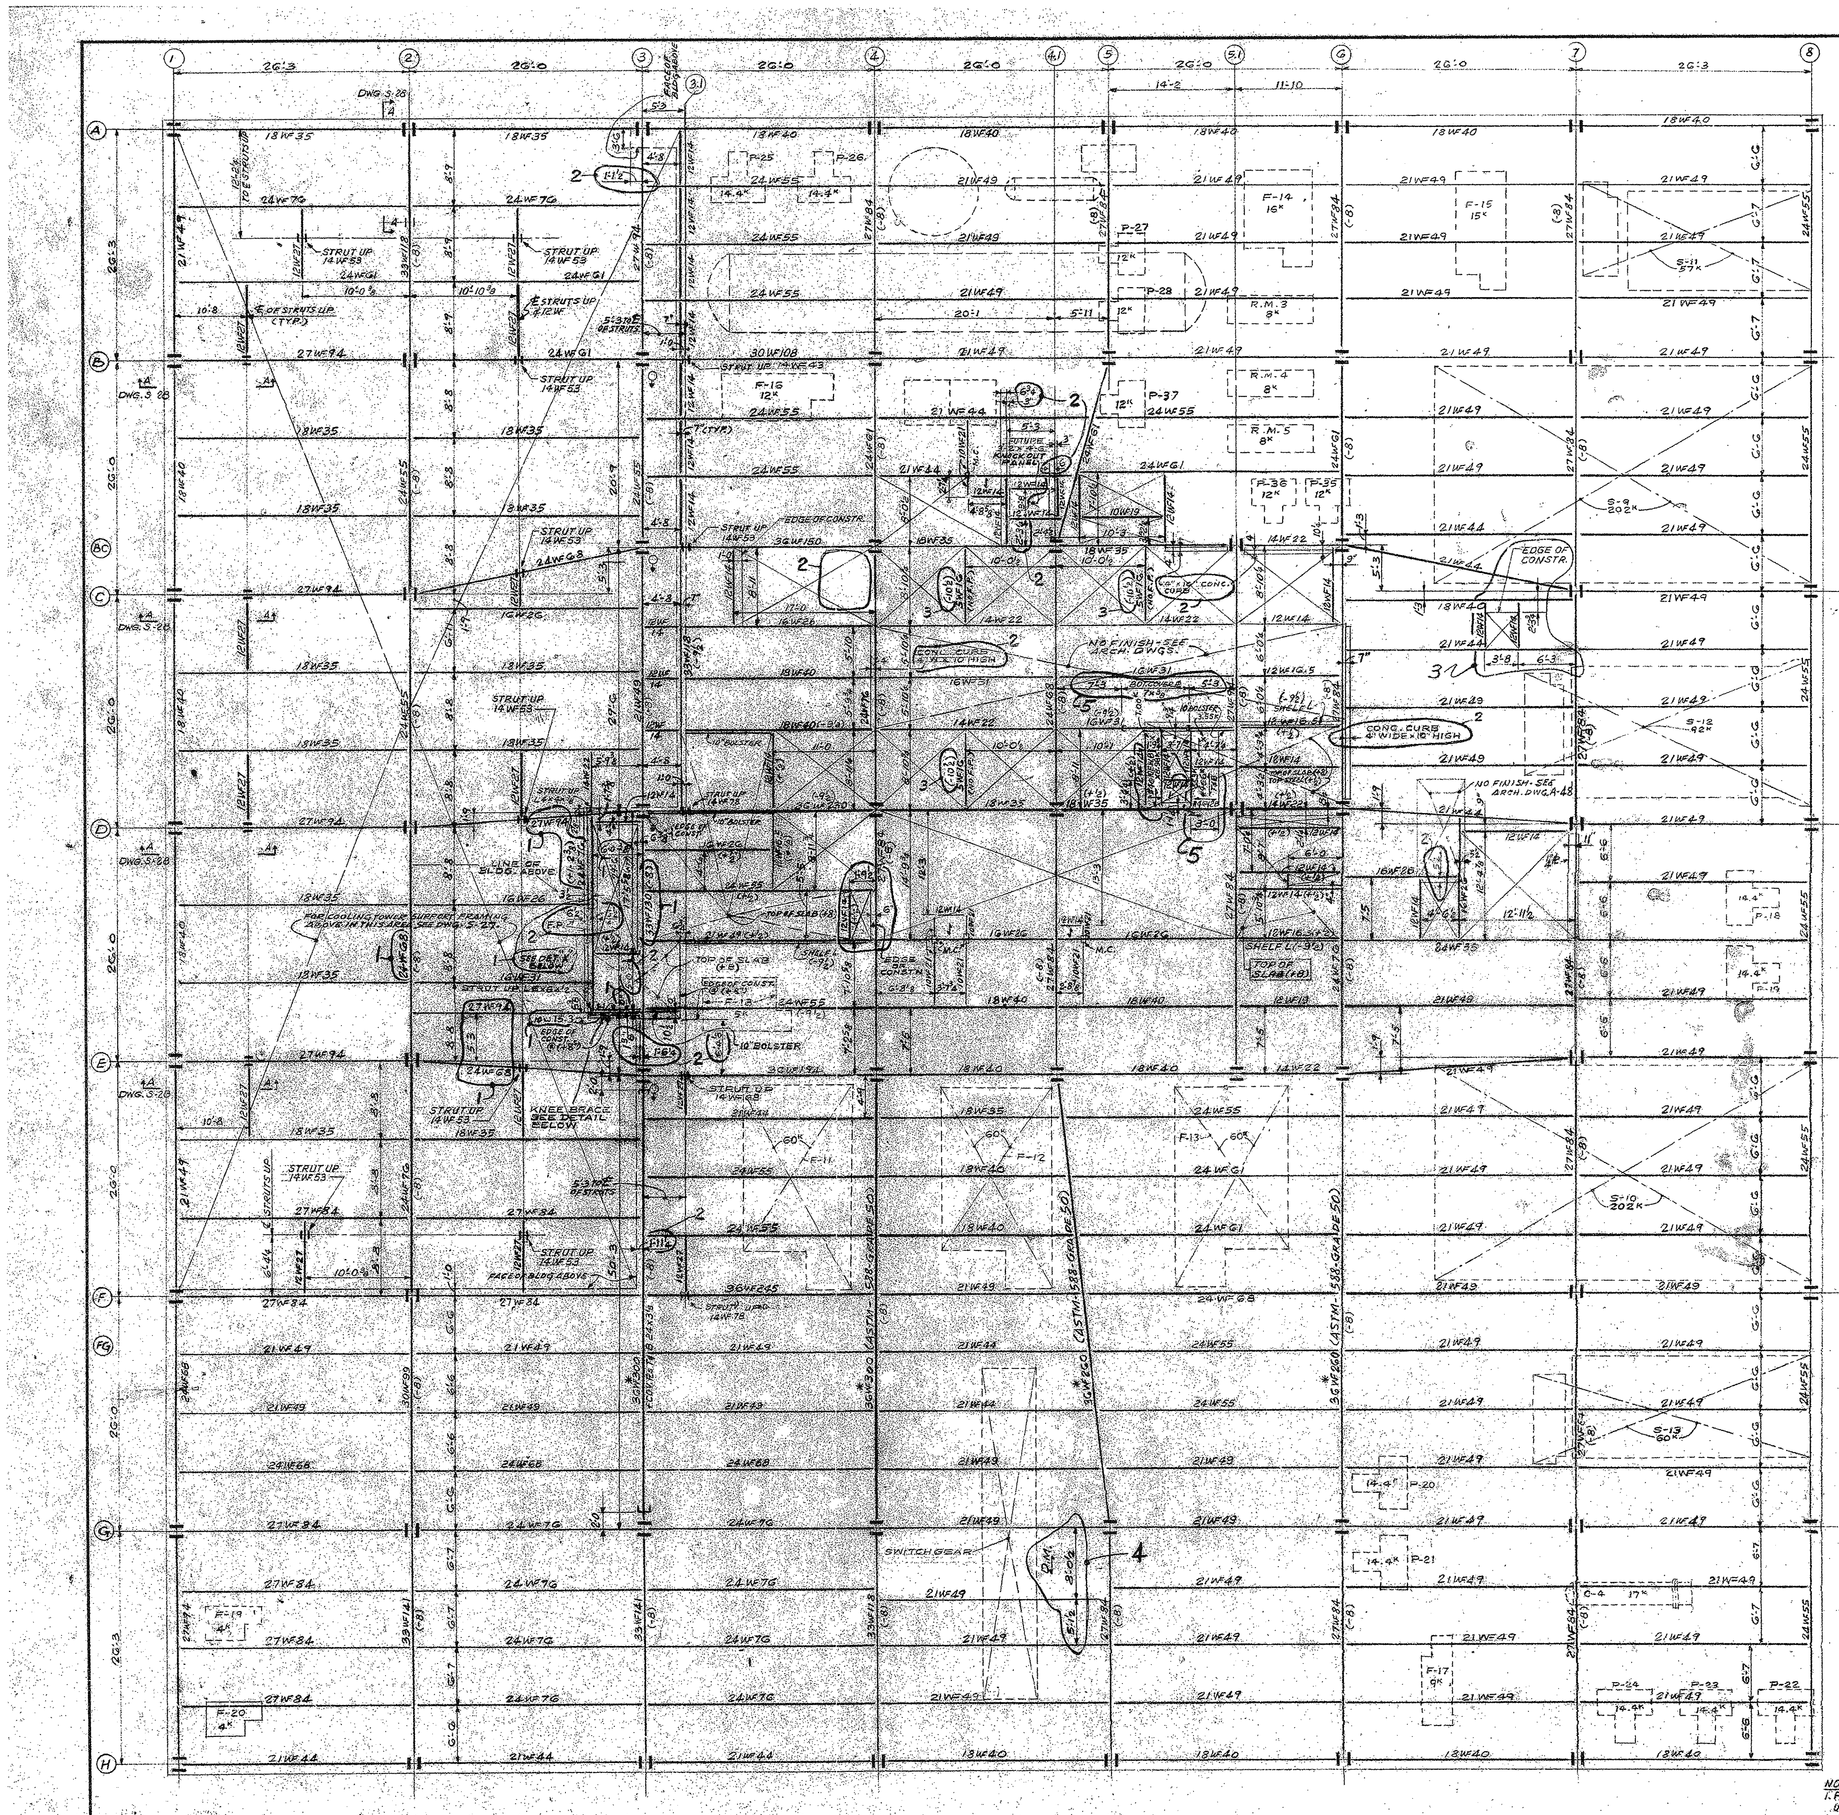

38TH FLOOR FRAMING PLAN

NOTES:
1. FLOOR CONSTR.: 6" S.C. SLAB OVER 1½" STEEL DECK TYPE 3-18 USED AS A FORM.
2. TOP OF STEEL (-3½") BELOW FIN. FLOOR } UNLESS OTHERWISE NOTED
3. TOP OF SLAB (-2") BELOW FIN. FLOOR }
4. FOR SIZE & LOCATION OF RAMPS, PADS, RECESSES, CURBS ETC. SEE ARCH'T DWGS.
5. BEAMS MARKED THUS (✱) TO HAVE FLEXIBLE MOMENT CONNECTIONS.
6. ALL BEAMS TO HAVE MOMENT CONNECTIONS EQUAL TO BEAM CAPACITY.

6-5-72 RELEASED FOR ORDERING & DETAILING.

ISSUED TO	NO.	DATE	PKG. NO.

BANKERS TRUST PLAZA

A FISHER BROTHERS PROJECT

GREENWICH AND LIBERTY ST. N.Y. N.Y.

SHREVE, LAMB & HARMON ASSOCIATES P.C.
ARCHITECTS
475 PARK AVENUE SOUTH N.Y. N.Y. 10016

PETERSON AND BRICKBAUER ASSOCIATED ARCHITECTS
919 THIRD AVENUE N.Y. N.Y. 10022

THE OFFICE OF JAMES RUDERMAN STRUCTURAL ENGINEERS
515 MADISON AVENUE N.Y. N.Y. 10022

JAROS, BAUM & BOLLES MECH. & ELEC. ENGINEERS
345 PARK AVENUE N.Y. N.Y. 10022

38TH FLOOR FRAMING PLAN
40TH TENANT

PROJECT NUMBER 7101

DRAWING NUMBER S-26

DATE

SCALE