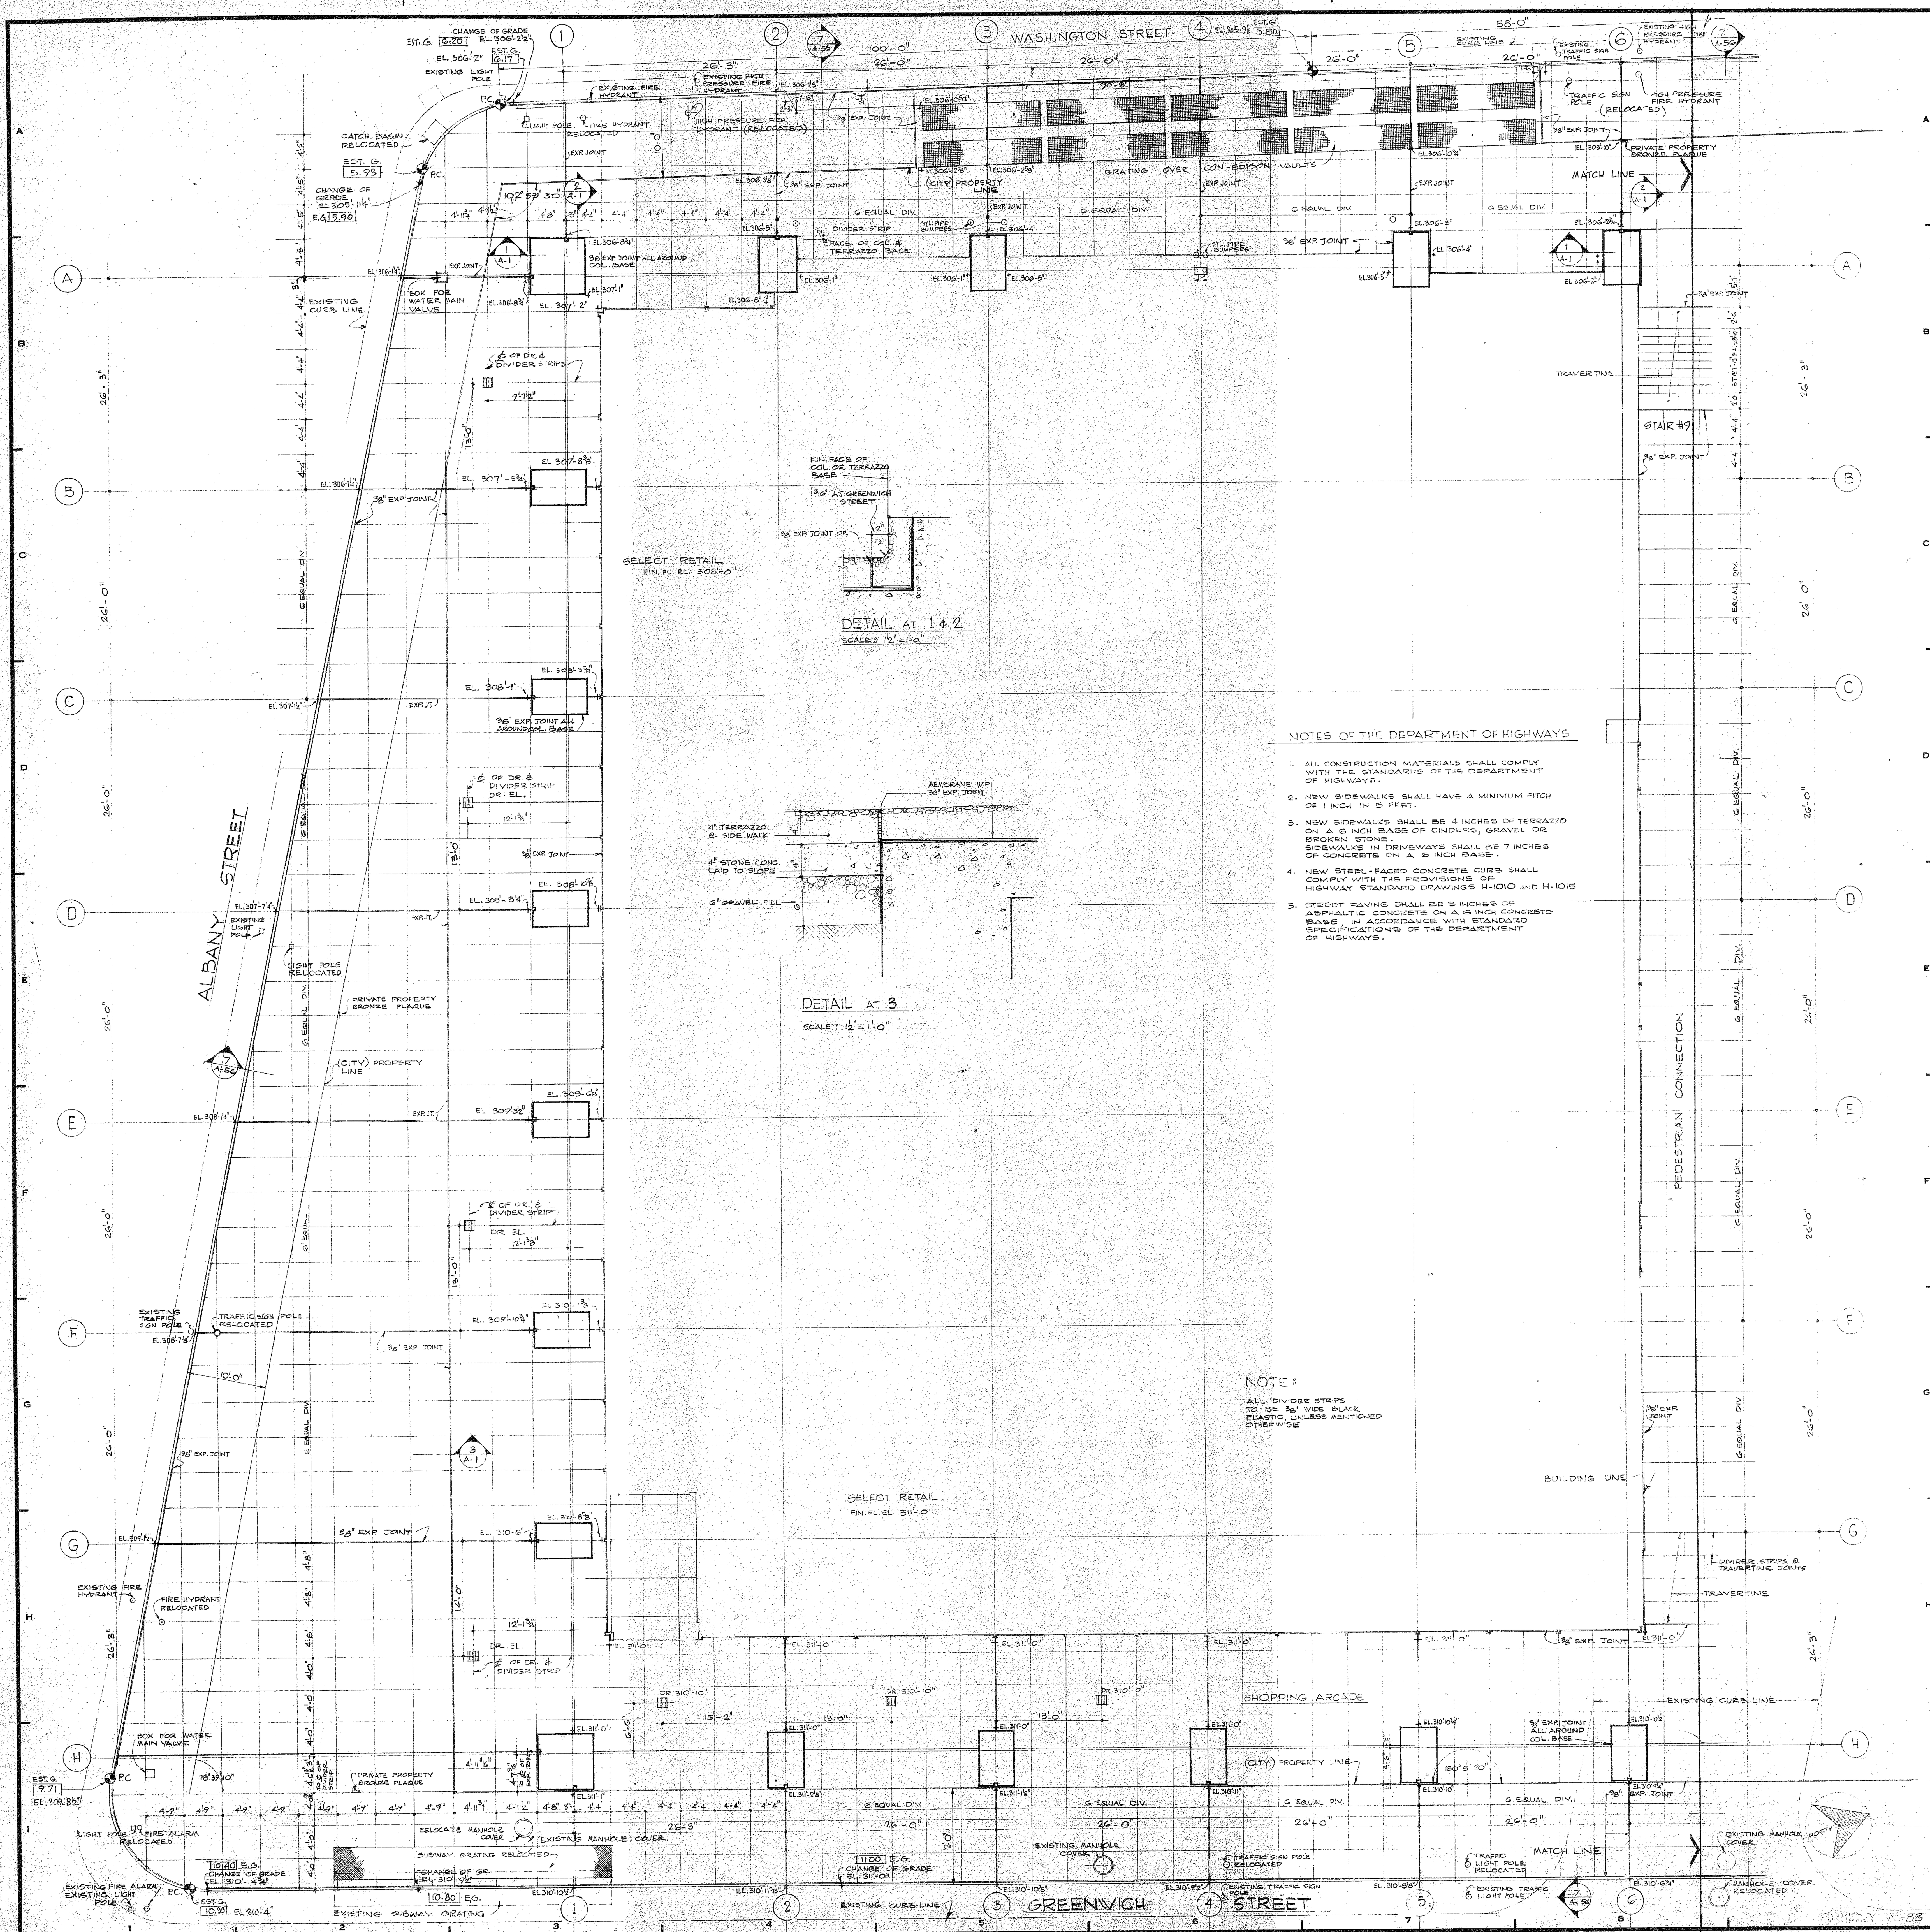

REVISIONS

NO.	DATE	DESCRIPTION
A	7-24-72	SUBWAY GRATING RELOCATED MANHOLE RELOCATED DELETED H.P. HYDRANT NEAR COL. H5
B	8-22-72	REVISED COL. A-4 ADDED ELEVATIONS ALONG CURB LINE, BUILDING LINE & AT COL'S. ADDED PIPE BUMPERS AT LOADING BERTH & GARAGE ENTRANCES.
C	9-13-72	ADDED GRADES & REVISED ELEVATIONS COLS.
D	3-14-73	ADDED DIMENSIONS AT CURB ADDED P.C. ADDED HIGHWAY DEPT. NOTES CONVERTED ESTABLISHED GRADES INTO DECIMAL SYSTEM CHANGED CITY BUILDING LINE TO CITY PROPERTY LINE DELETED PEDESTRIAN RAMPS
E		ADDED 5'' DIMENSION TO STRIKE OF DIMEN. LINE BETWEEN COLS A-G & B-G

ISSUED TO	NO.	DATE	PKG. NO.
RANATI RAQUEL		11-29-82	# 55238
F/W		6-2-75	PC 32244
B.T.		4-17-74	PC 30054
RUDEN		4-16-74	PC 30082
F/W	G	4-9-74	PC 29647
LOVELL 3		3-26-74	PC 29642
F/W	3	3-21-74	PC 29631
F/W	3	3-15-74	PC 29636
F/W	2	2-4-74	PC 29226
F/W	4	1-29-74	PC 29215
J. RUDERMAN	1	11-14-73	PC 27649
B.T.Co.	2	8-2-73	PC 25565
R BISSIACA	1	7-11-73	PC 26678
F/W	6	8-7-73	PC 23981
B.T.Co.	2+	4-19-73	PC 26139
F/W	31	4-12-73	PC 26115
HIGHWAYS	8	3-21-73	PC 25803
HIGHWAYS	2	3-16-73	PC 25635
REVISION	D	3-14-73	
F/W	10	2-8-73	PC 25127
F/W	10	12-18-72	PC 19895
F/W	20	11-17-72	PC 24210
F/W	10	10-25-72	PC 23928
F/W	5	10-25-72	PC 23924
F/W	2	10-18-72	PC 23874
F/W	7	9-26-72	PC 22995
F/W	10	9-21-72	PC 22891
REVISION	C	9-13-72	
F/W	7+	9-7-72	PC 22974
REVISION	B	8-22-72	
BISSACCIA	1	8-21-72	PC 22600
CON. ELECT	2	7-24-72	PC 22697
REVISION	A	7-24-72	
F/W	12	6-26-72	PC 22653
F/W	8	6-13-72	PC 21977
RAISLER	1	6-13-72	PC 21976
F/W	2	5-24-72	PC 21887
CON ELEC	1	5-23-72	PC 21836
RAISLER	3	5-10-72	PC 21813
CON. ELEC	2	5-9-72	PC 21810
F/W	6	4-14-72	PL 20486
TRANSIT. AUTH	1	4-3-72	PC 20463
F/W	2+	3-20-72	PC 21649
B.T.	2+	3-20-72	PC 21650

BANKERS TRUST PLAZA

A FISHER BROTHERS PROJECT

GREENWICH AND LIBERTY ST. N.Y. N.Y.

SHREVE, LAMB & HARMON ASSOCIATES P.C.
ARCHITECTS
475 PARK AVENUE SOUTH N.Y. N.Y. 10016

PETERSON AND BRICKBAUER
ASSOCIATED ARCHITECTS
919 THIRD AVENUE N.Y. N.Y. 10022

THE OFFICE OF JAMES RUDERMAN
STRUCTURAL ENGINEERS
515 MADISON AVENUE N.Y. N.Y. 10022

JAROS, BAUM & BOLLES
MECH. & ELEC. ENGINEERS
345 PARK AVENUE N.Y. N.Y. 10022

BLOCK No. 54

PAVING PLAN
1ST FLOOR SOUTH

Harvey P. Clarkson
President

PROJECT NUMBER 7101

DRAWING NUMBER A1

DATE 3-20-72

SCALE 1/8" = 1'-0"